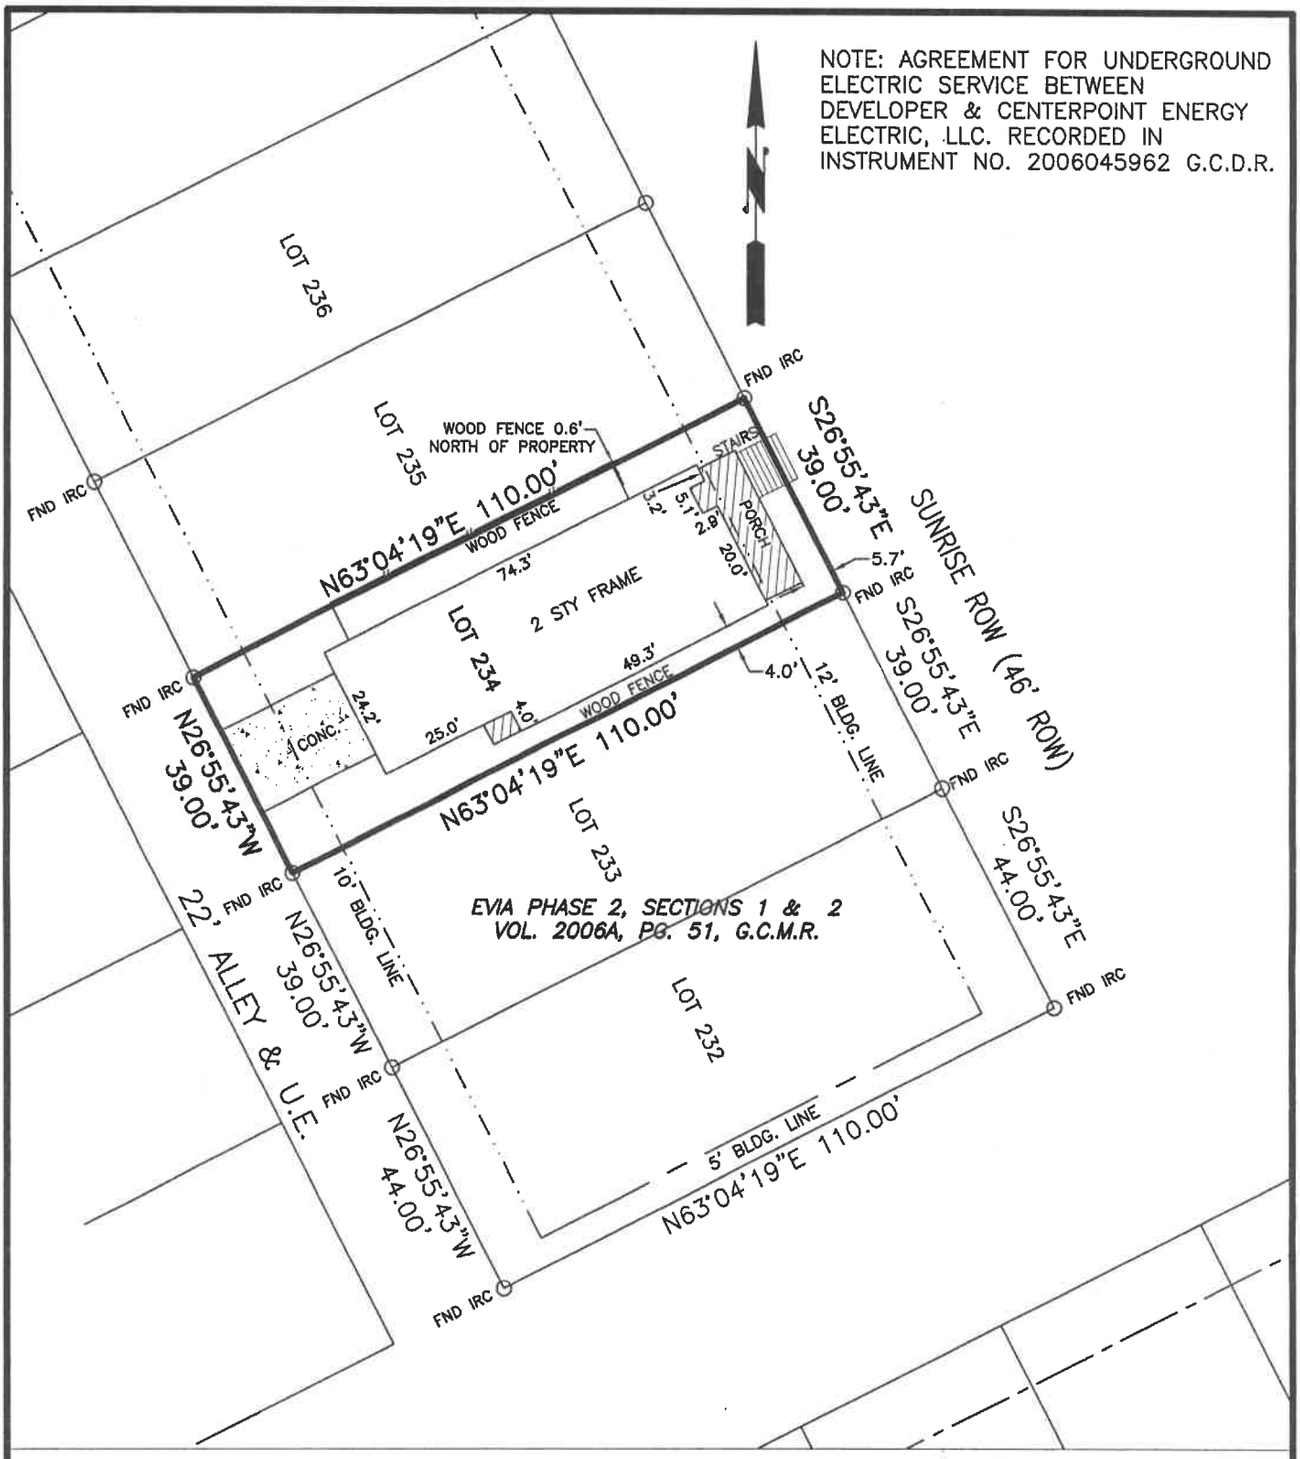

PROPERTY ADDRESS: 9 SUNRISE ROW GALVESTON, TEXAS.

Lot 234, of Evia, Phase Two (2), of Sections One (1), and Two (2), a subdivision in Galveston County, Texas, according to the map or plat thereof, recorded in Plat 2006A, Map No. 51, of the Map Records in the office of the County Clerk of Galveston County, Texas.

Basis of Bearing: Grid North, Texas State Plane Coordinate System NAD83, Texas South Central Zone.

I, the undersigned, a Registered Professional Land Surveyor of the State of Texas, do hereby certify that this survey was made on the ground of the property legally described hereon and is true and correct to the best of my knowledge and belief.

Robert D. Ellis, R.P.L.S.
Tx. Reg. No. 4006

NOTE:
Surveyor has made no search for easements, encumbrances, restrictive covenants, zoning ordinances, building codes, ownership title evidence, mineral owner rights, or mineral interest rights that may affect this property.

Date: 03-22-16
Scale: 1" = 30'
Project No.: 1482

ELLIS
SURVEYING SERVICES
2805 25th Avenue North Texas City, TX 77590
Tel: (409) 938-8700 Fax (866) 678-7685
Texas Firm Reg. No. 100340-00

STATE OF TEXAS
REGISTERED
ROBERT D. ELLIS
4006
PROFESSIONAL
LAND SURVEYOR

6/9/17 6/9/17