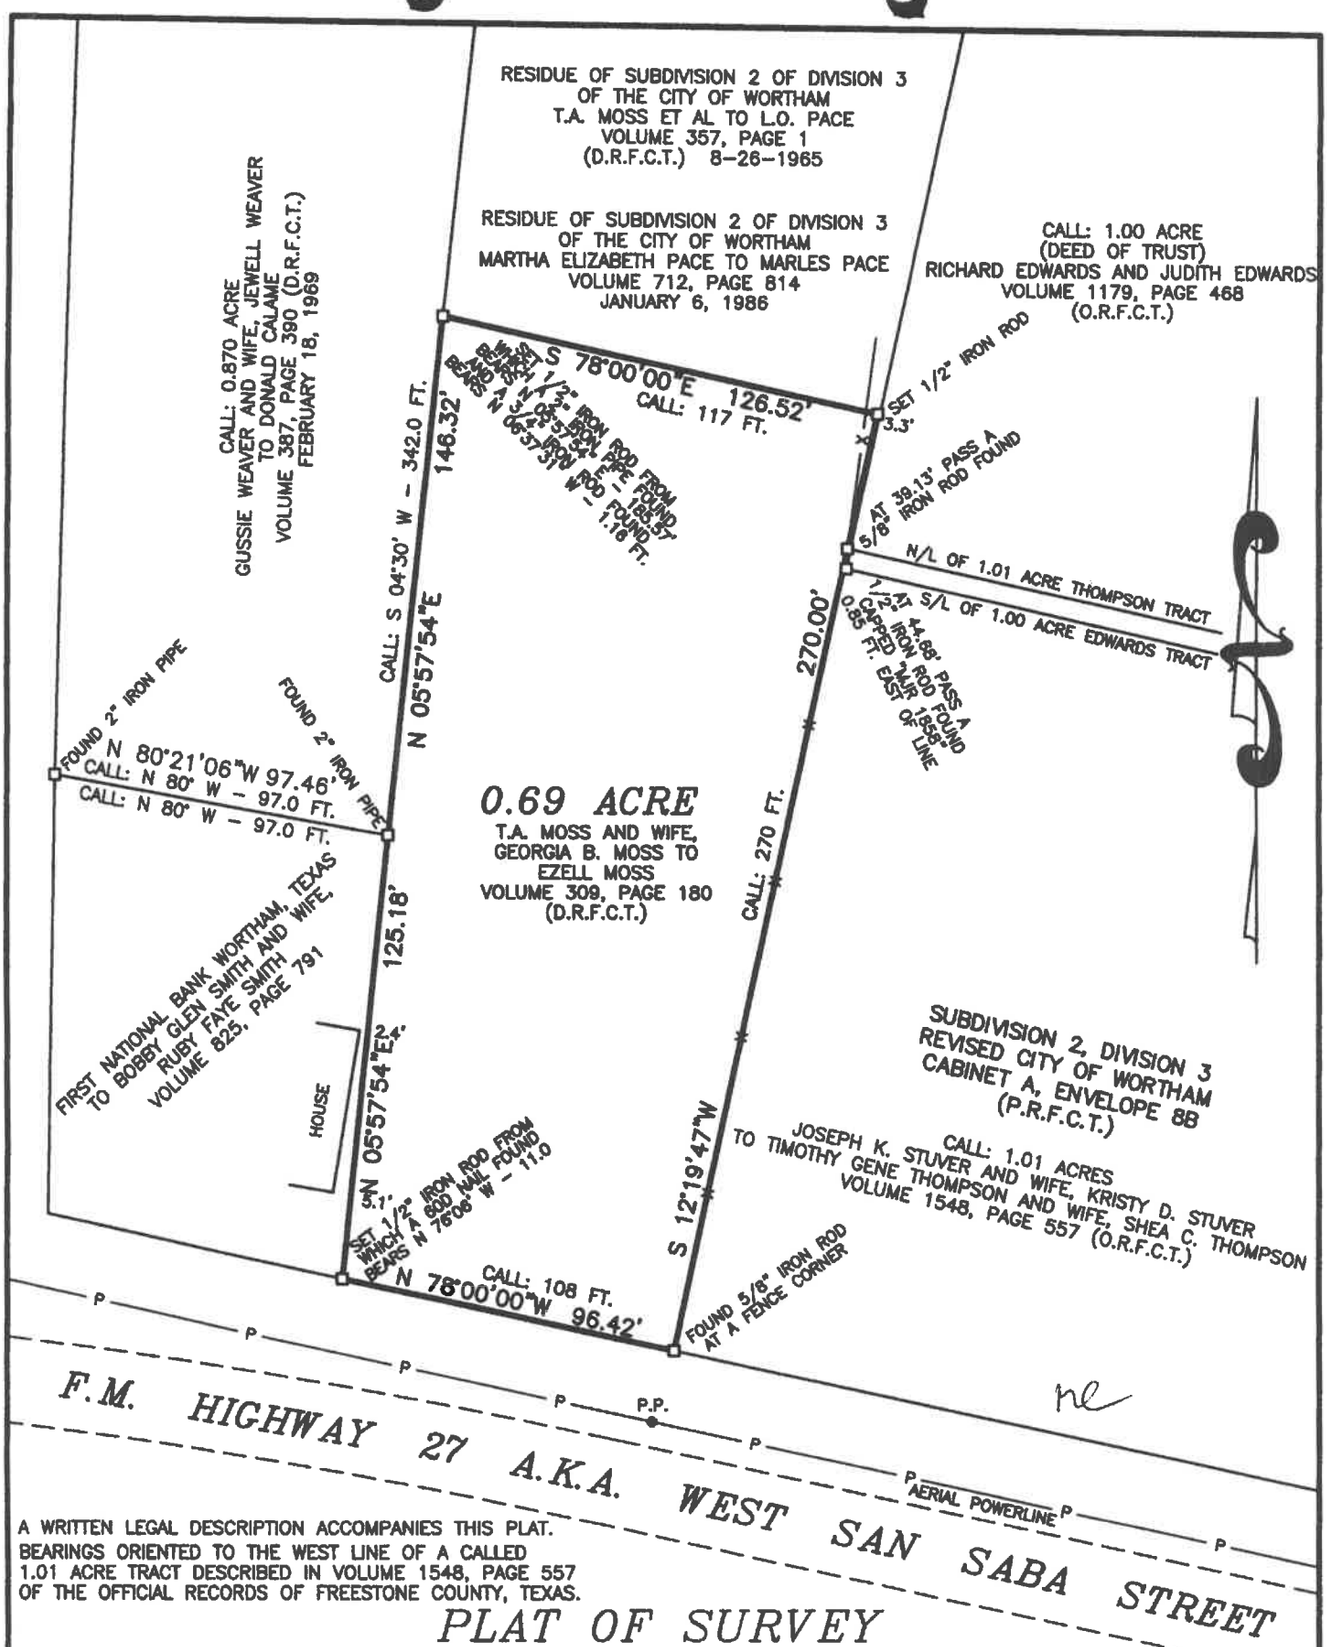

A WRITTEN LEGAL DESCRIPTION ACCOMPANIES THIS PLAT.
BEARINGS ORIENTED TO THE WEST LINE OF A CALLED
1.01 ACRE TRACT DESCRIBED IN VOLUME 1548, PAGE 557
OF THE OFFICIAL RECORDS OF FREESTONE COUNTY, TEXAS.

PLAT OF SURVEY
SHOWING
PART OF SUBDIVISION 2, DIVISION 3
OF THE CITY OF WORTHAM
FREESTONE COUNTY, TEXAS

I, James C. Williford, Registered Professional Land Surveyor No. 5973, do hereby certify that the plat shown hereon was prepared from an actual survey made on the ground under my direction and supervision.

STATE OF TEXAS
REGISTERED
JAMES C. WILLIFORD
5973
PROFESSIONAL
LAND SURVEYOR

JAMES C. WILLIFORD REGISTERED PROFESSIONAL LAND SURVEYOR NO. 5973

WLS
WILLIFORD LAND SURVEYING
FIRM REGISTRATION NO. 10082500
P.O. BOX 1266 MEXIA, TEXAS 76667
TELEPHONE: (254) 562-2837 FAX: (254)-562-2867

DRAWN BY: C. WILLIFORD	CHECKED BY: ******
DATE: 10-12-2016	FLD. BOOK: 44/9
SCALE: 1" = 50'	JOB NO.: 16-141