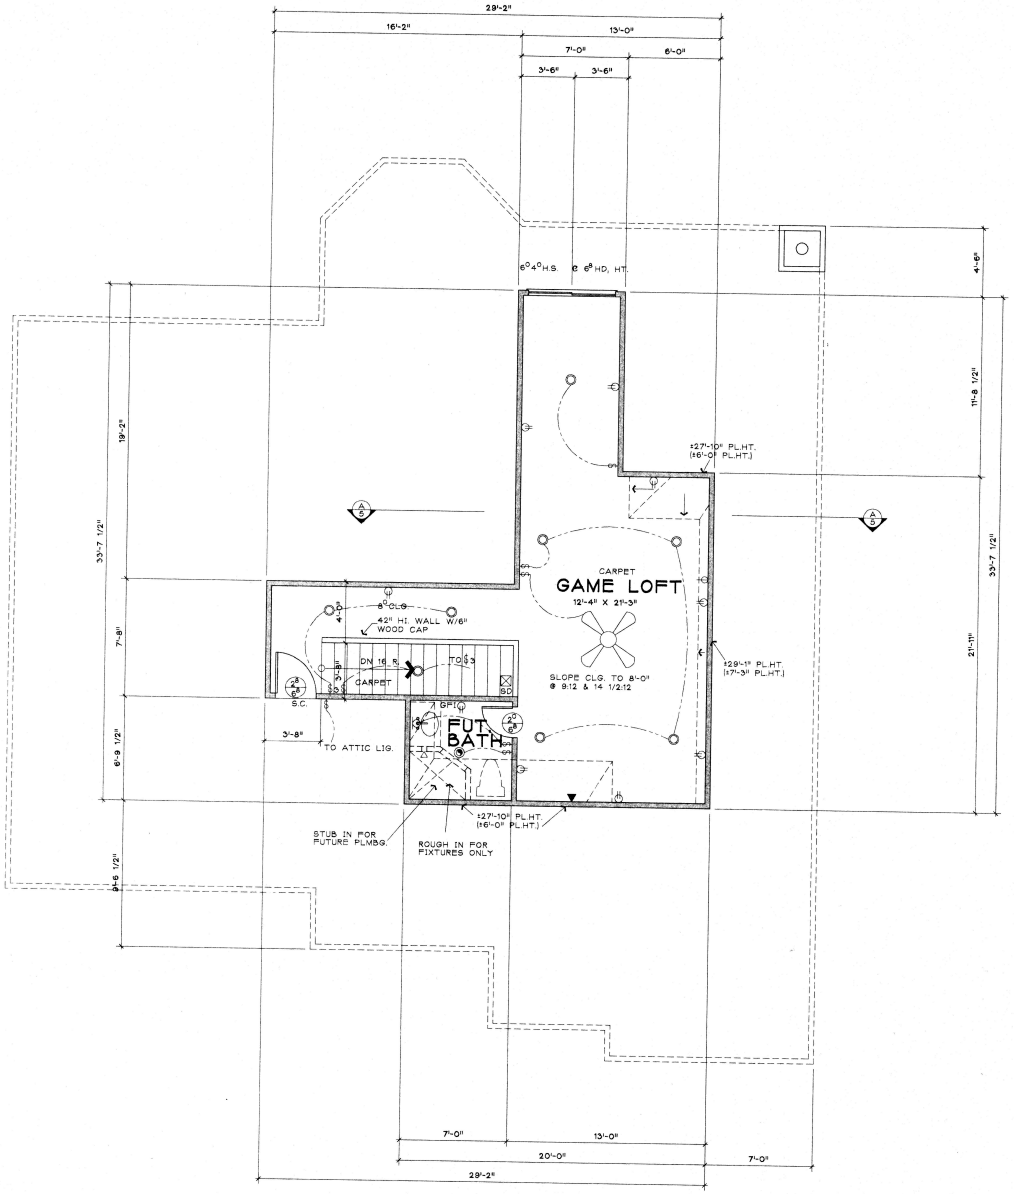

THIRD FLOOR PLAN

SCALE 1/4" = 1'-0"

PLAN NO: 4180	SHEET NO: 4 OF 9