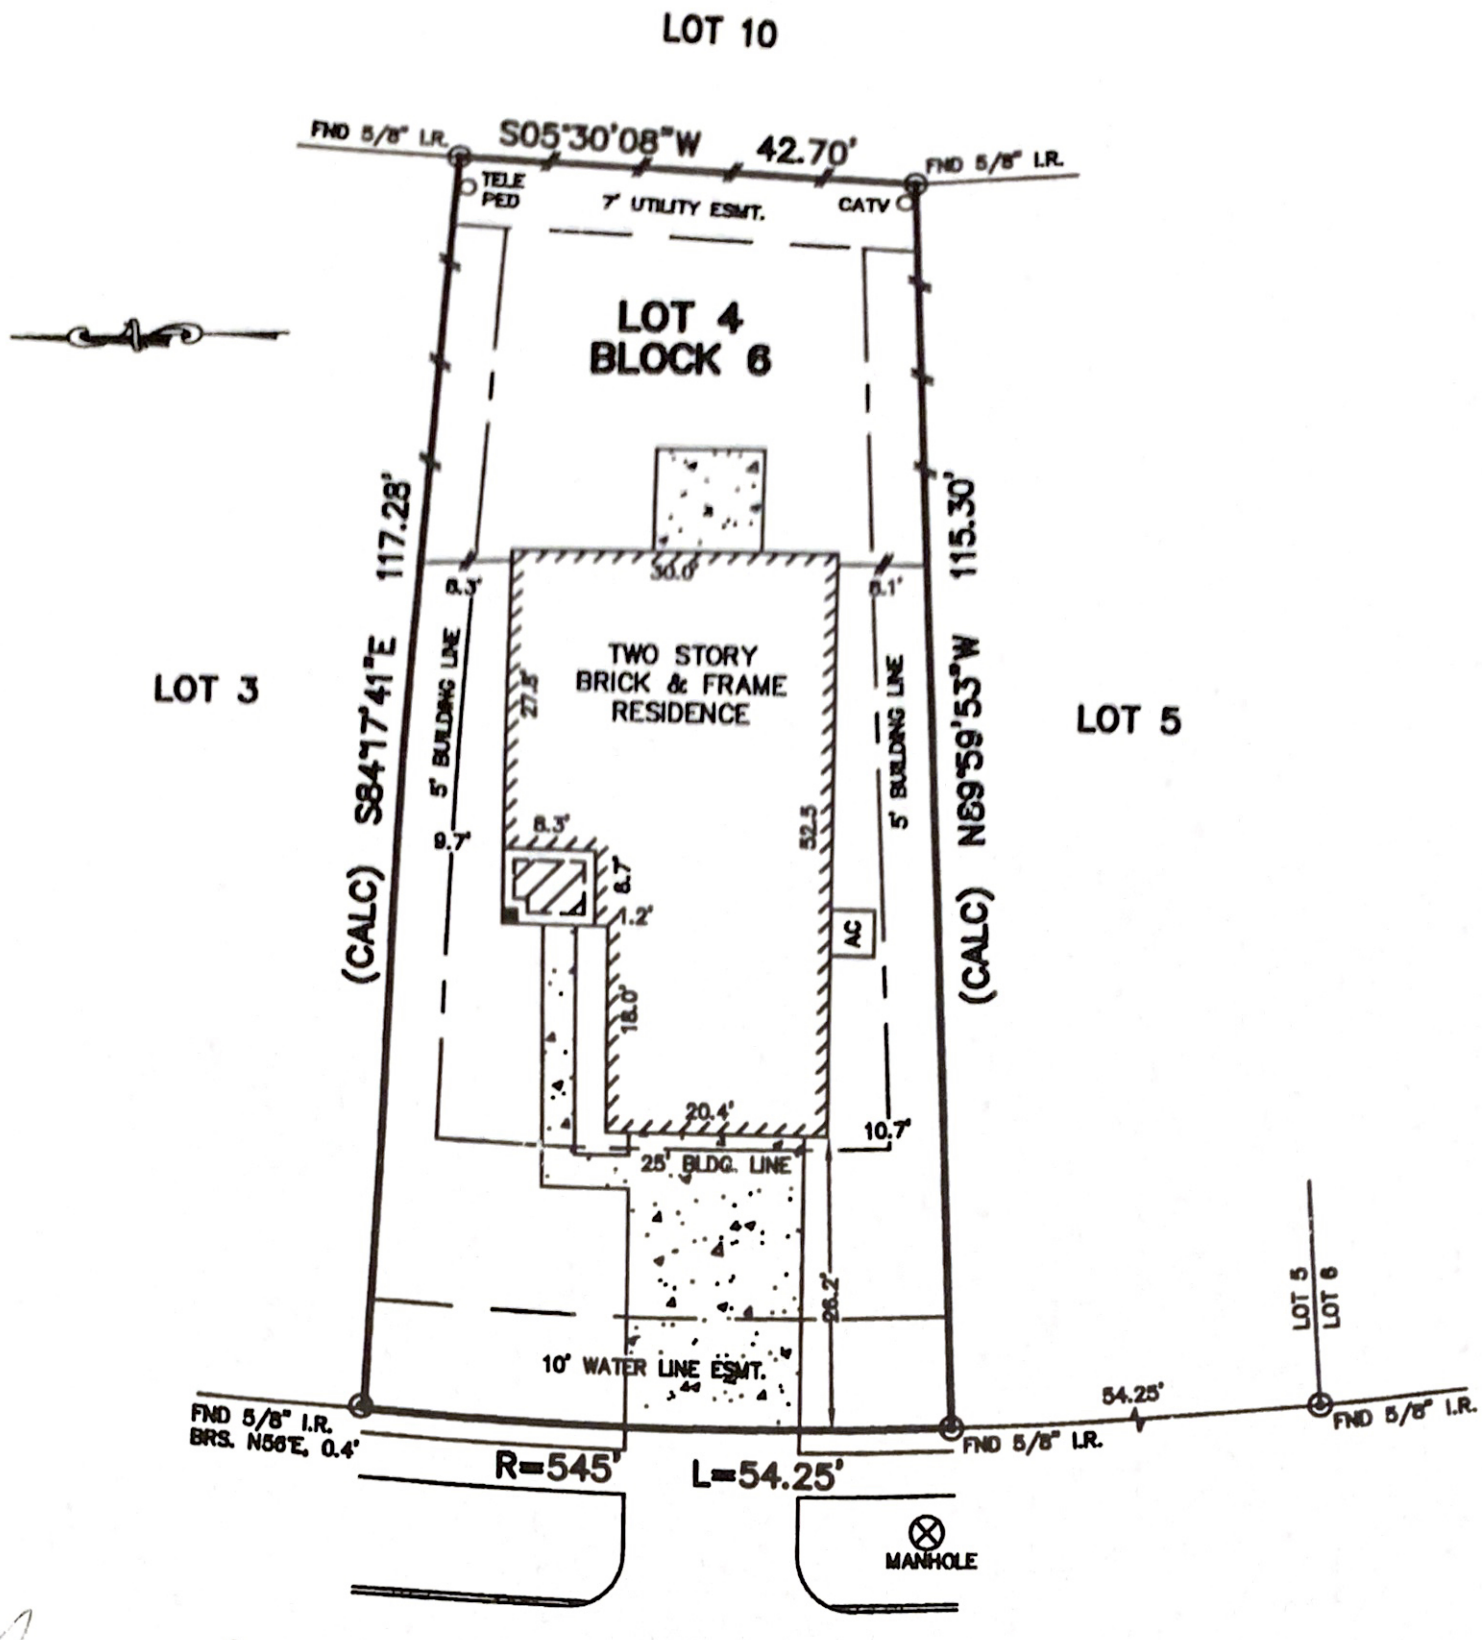

Lindsey Cotichelli 5-28-08

Kathy Grayshon 5/28/08

Jeffrey Grayshon 5-28-08

NOTES:

1. ALL BEARINGS SHOWN HEREON ARE BASED ON THE RECORDED PLAT.
2. SUBJECT TO RESTRICTIVE COVENANTS AS SET FORTH IN FILM CODE No. 603172, H.C.M.R. AND C.F. Nos. Z170803, 20070146068, 20070383104, 20070398952 AND 20080088475.
3. BUILDING LINE (5' SIDES) PER C.F. NO. Z170803.
4. AGREEMENT FOR UNDERGROUND ELECTRIC SERVICE PER C.F. NO. 20080135022.

FLOOD MAP:
THIS PROPERTY LIES IN ZONE "X"
AS DEPICTED ON COMMUNITY PANEL
No. 48201 C 0415 L, DATED: 06-18-07

"THIS INFORMATION IS BASED ON GRAPHIC PLOTTING ONLY. WE DO NOT ASSUME RESPONSIBILITY FOR EXACT DETERMINATION"

PLAT OF SURVEY

SCALE: 1" = 20'

©2008, ALLPOINTS SERVICES CORP., All Rights Reserved. This original work is protected under copyrights laws, Title 17 U.S. Code Sections 101 & 102. All violators will be prosecuted to the extent of the law. This survey is being provided solely for the use of the recepients and no license has been created, express or implied, to copy the survey except as is necessary in conjunction with the original transaction.

FOR: LINDSEY COTICHELLI
KATHY GRAYSHON
JEFFREY GRAYSHON
ADDRESS: 20615 RANCH MILL LANE
BEAZER JOB # 79001-2604
ALLPOINTS JOB #: BH8495 EO
G.F.: 399-08-1047 (TITLE RESOURCES)

ALLPOINTS SERVICES CORP
PHONE: 713-468-7707
FAX: 713-827-1861

LOT 4, BLOCK 6, PINE CREEK AT CANYON LAKES WEST, SECTION 2, FILM CODE No. 603172, MAP RECORDS, HARRIS COUNTY, TEXAS.

I HEREBY CERTIFY THAT THIS PLAT REPRESENTS THE RESULTS OF A SURVEY MADE ON THE GROUND, ON THE 24th DAY OF MAY, 2008.

Jose B. Bauri

STATE OF TEXAS
REGISTERED
JOSE B. BAURI
5026
PROFESSIONAL
LAND SURVEYOR