FOR INFORMATION ONLY (NO POOL)

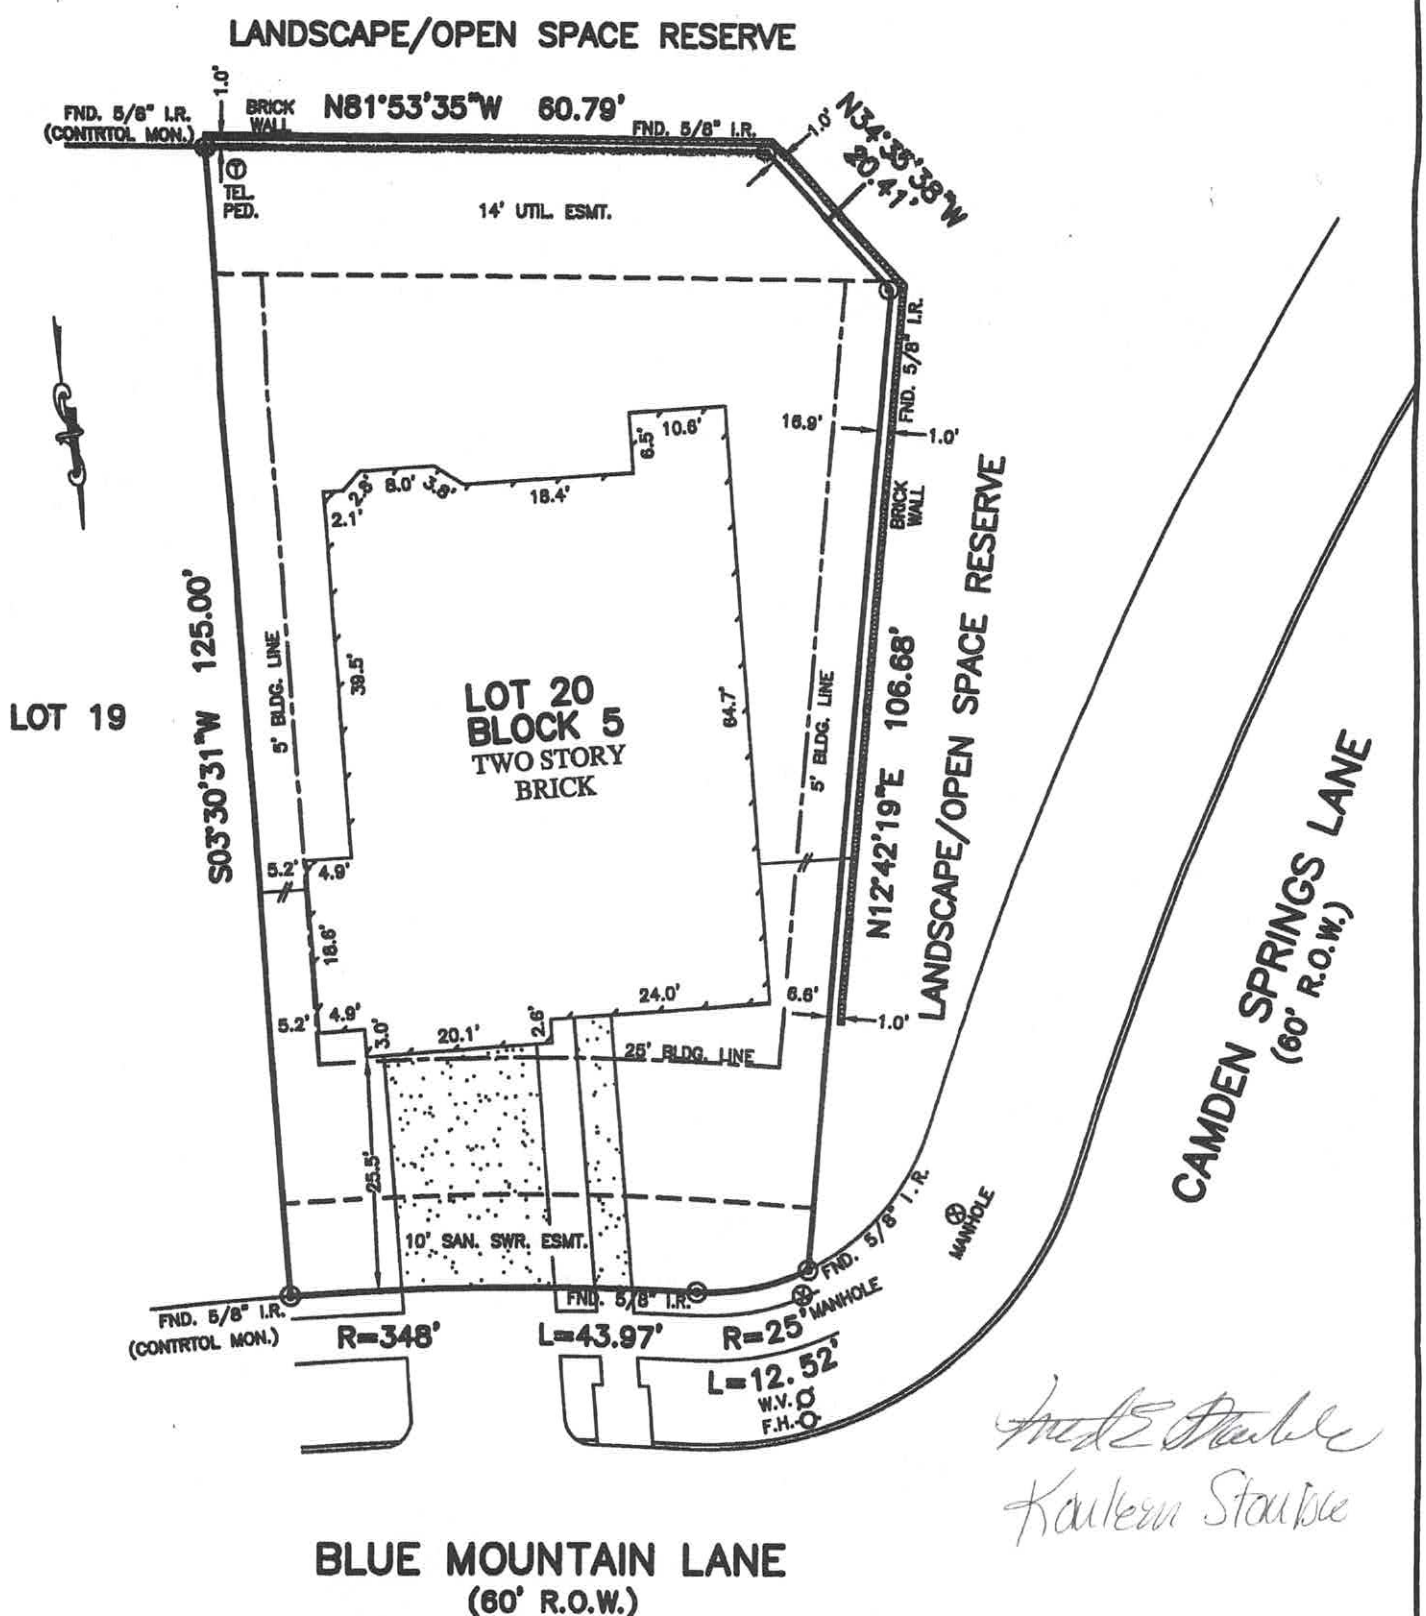


Fred E Stauble
Kathern Stauble

NOTES:

1. ALL BEARINGS SHOWN HEREON ARE BASED ON THE RECORDED PLAT.
2. THIS SURVEY WAS PREPARED BASED ON A TITLE COMMITMENT ISSUED BY STEWART TITLE GUARANTY Co. UNDER G.F. No. 1215712480.
3. AGREEMENT WITH CENTERPOINT ENERGY HOUSTON PER C.F. No. 2012012248.
4. SUBJECT TO SHORT FORM BLANKET EASEMENT

# PLAT OF SURVEY

FLOOD MAP:
THIS PROPERTY LIES IN ZONE "X-Shaded" AS DEPICTED ON COMMUNITY PANEL NO. 48157 C 0265 J, EFFICTIVE DATE: 01/03/97
LOMR 09/06/0987P Effective Date 04/09/10
"THIS INFORMATION IS BASED ON GRAPHIC PLOTTING.