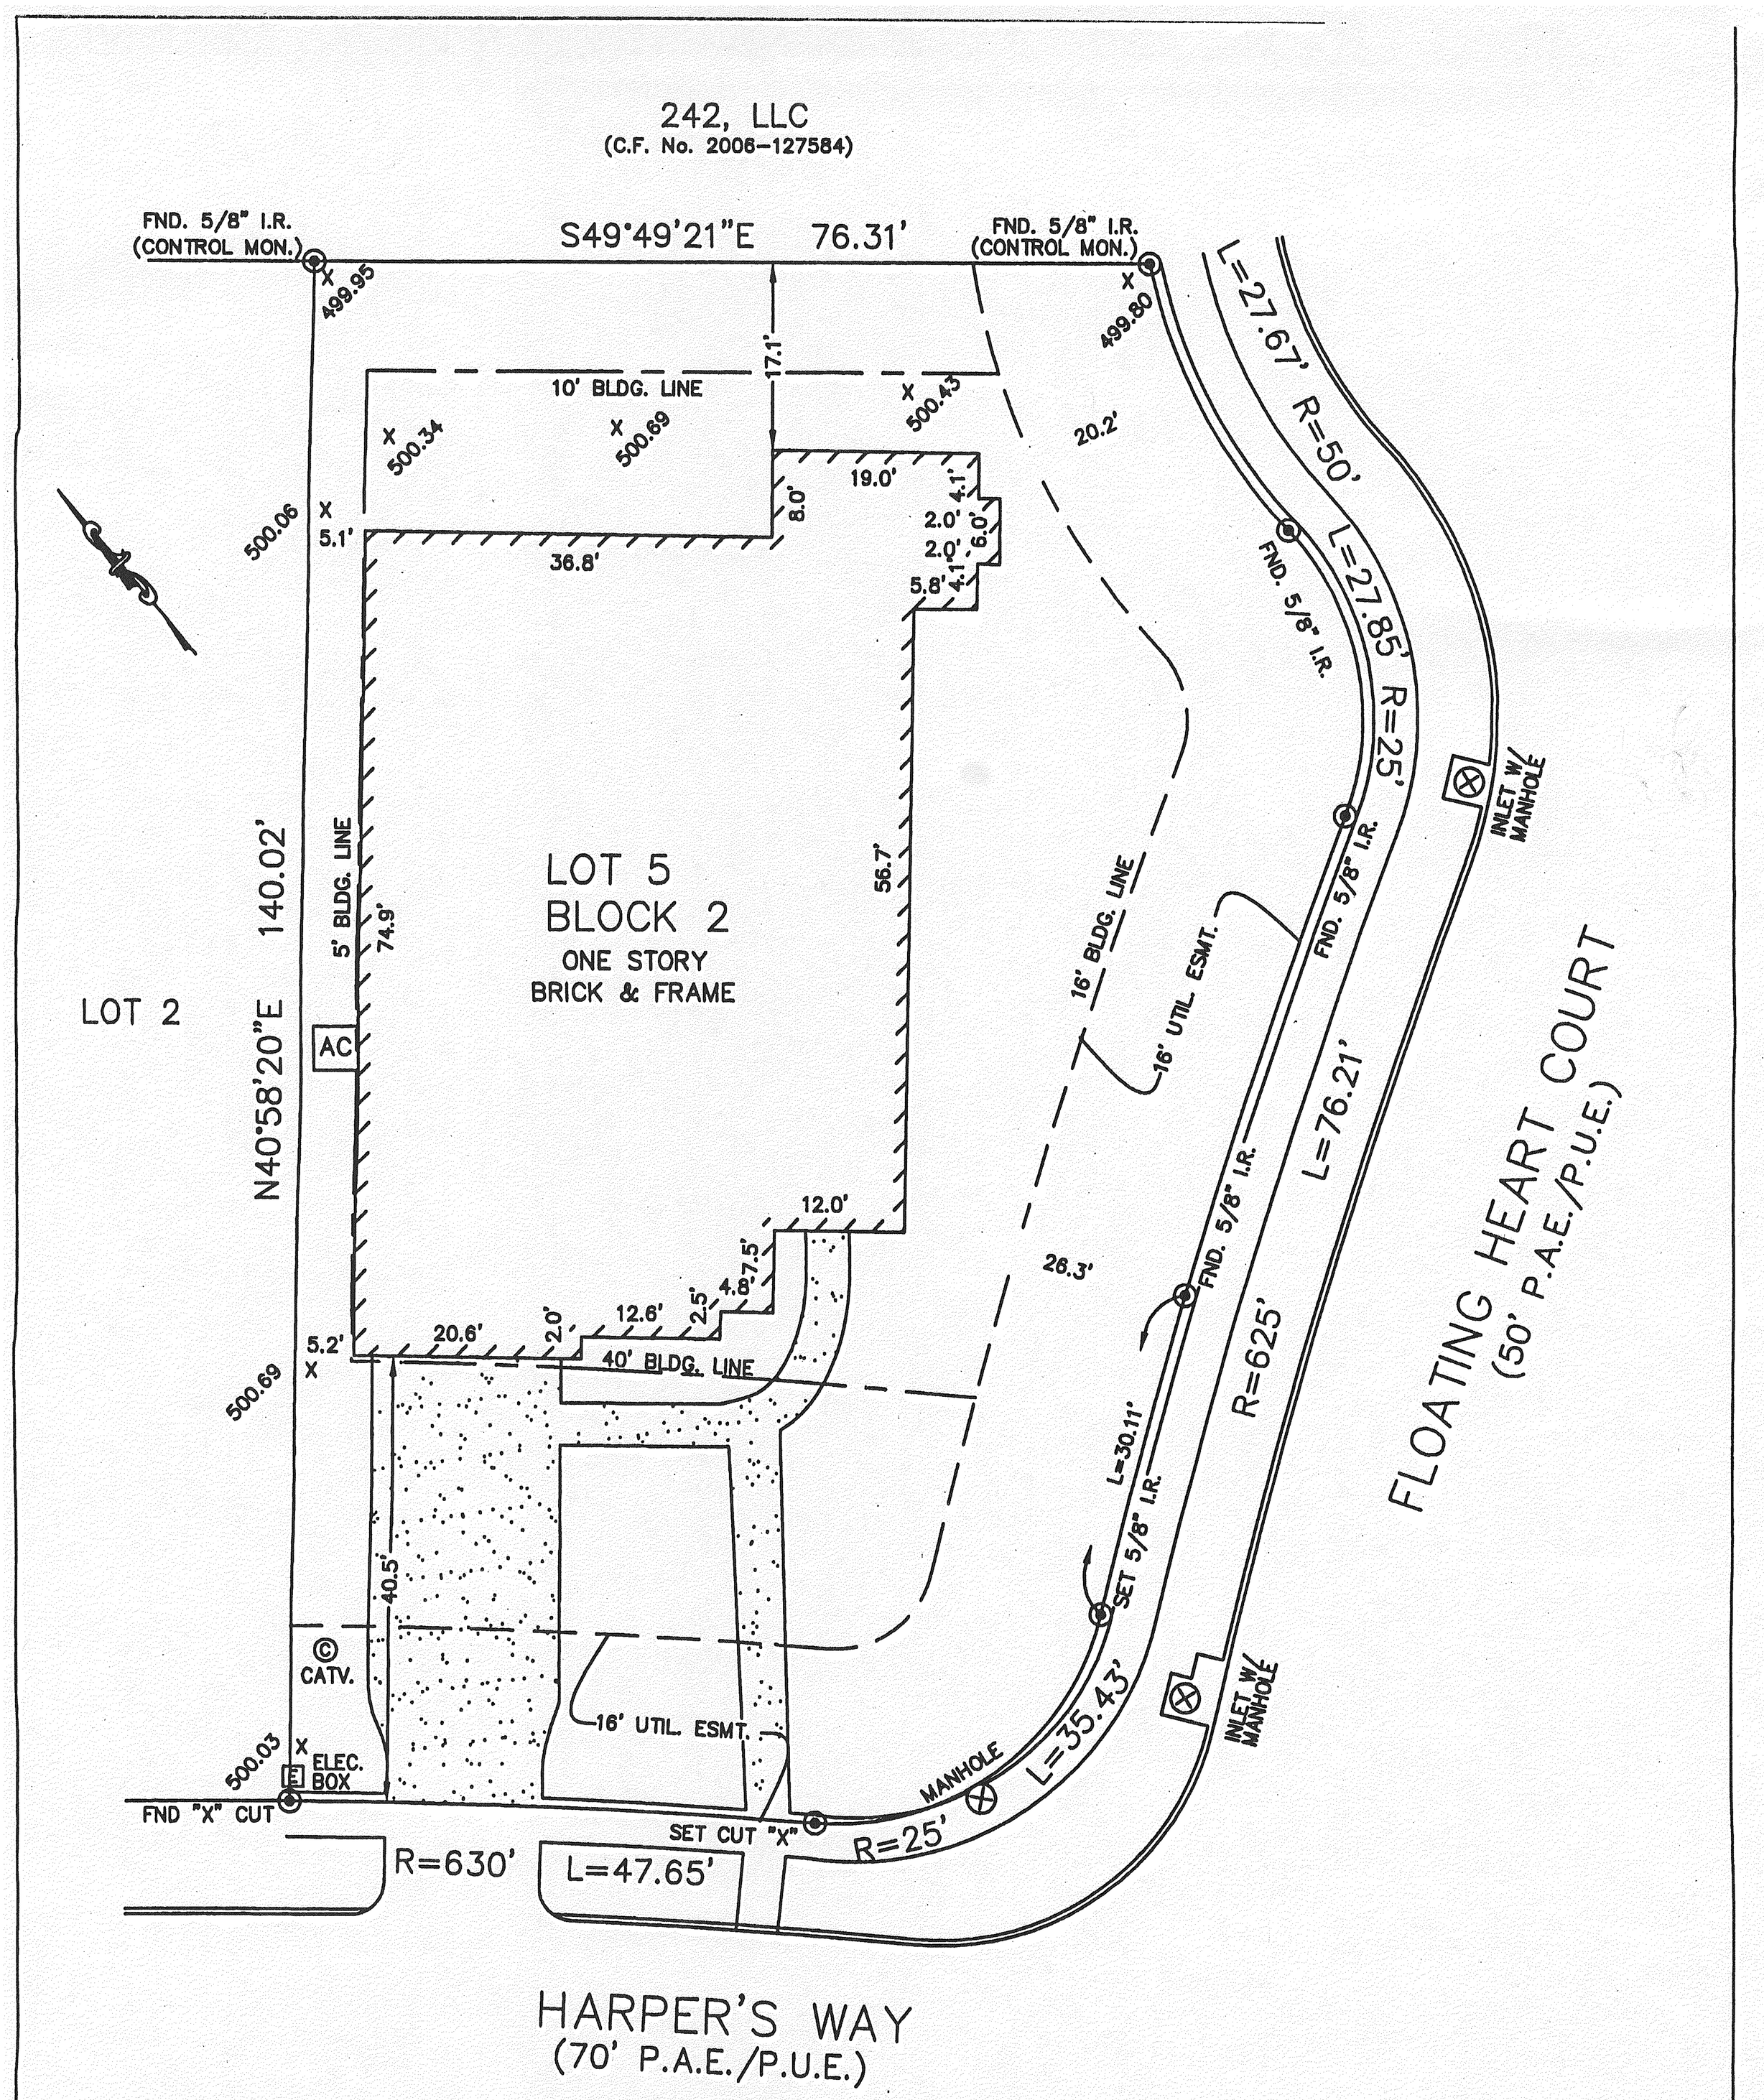

NOTES:

1. SUBJECT TO APPLICABLE RESTRICTIVE COVENANTS LISTED IN ITEM No. 1, SCHEDULE "B" OF TITLE COMMITMENT ISSUED BY STEWART TITLE INSURANCE COMPANY UNDER G.F. No. 1333912028.
2. ALL BEARINGS SHOWN HEREON ARE BASED ON THE RECORDED PLAT.
3. ALL ELEVATIONS SHOWN HEREON ARE BASED ON ASSUMED DATUM.
4. BUILDING LINE (5' SIDE/10' REAR) PER M.C.C.F. Nos. 2003-146583 & 2004-002722.

PLAT OF SURVEY

SCALE: 1" = 20'

FLOOD MAP:

THIS PROPERTY LIES IN ZONE "X Shaded" & "AE" AS DEPICTED ON COMMUNITY PANEL No. 48339 C 0529 F, LOMR DATE:12-19-96

"THIS INFORMATION IS BASED ON GRAPHIC PLOTTING. WE DO NOT ASSUME RESPONSIBILITY FOR EXACT DETERMINATION"

© 2013, ALLPOINTS SERVICES, CORP., All Rights Reserved. This original work is protected under copyrights laws, Title 17 U.S. Code Sections 101 & 102. All violators will be prosecuted to the extent of the law. This survey is being provided solely for the use of the recipients and no license has been created, express or implied, to copy the survey except as is necessary in conjunction with the original transaction.

FOR: MACKIE RAYMOND JOUETT, [illegible]
BRENDA JOUETT
ADDRESS: 17051 HARPER'S WAY
ALLPOINTS JOB #: DG51711 TH
G.F.: 1333912028

ALLPOINTS SERVICES CORP
PHONE: 713-468-7707
FAX: 713-827-1861

LOT 5, BLOCK 2,
HARPER'S PRESERVE, SECTION 1,
CAB. "Z", SHT. 1921, MAP RECORDS,
MONTGOMERY COUNTY, TEXAS.

I HEREBY CERTIFY THAT THIS PLAT REPRESENTS THE RESULTS OF A SURVEY MADE ON THE GROUND, ON THE 4th DAY OF MARCH, 2013.

STATE OF TEXAS
REGISTERED
STEVEN P. BRISTER
4448
PROFESSIONAL
LAND SURVEYOR