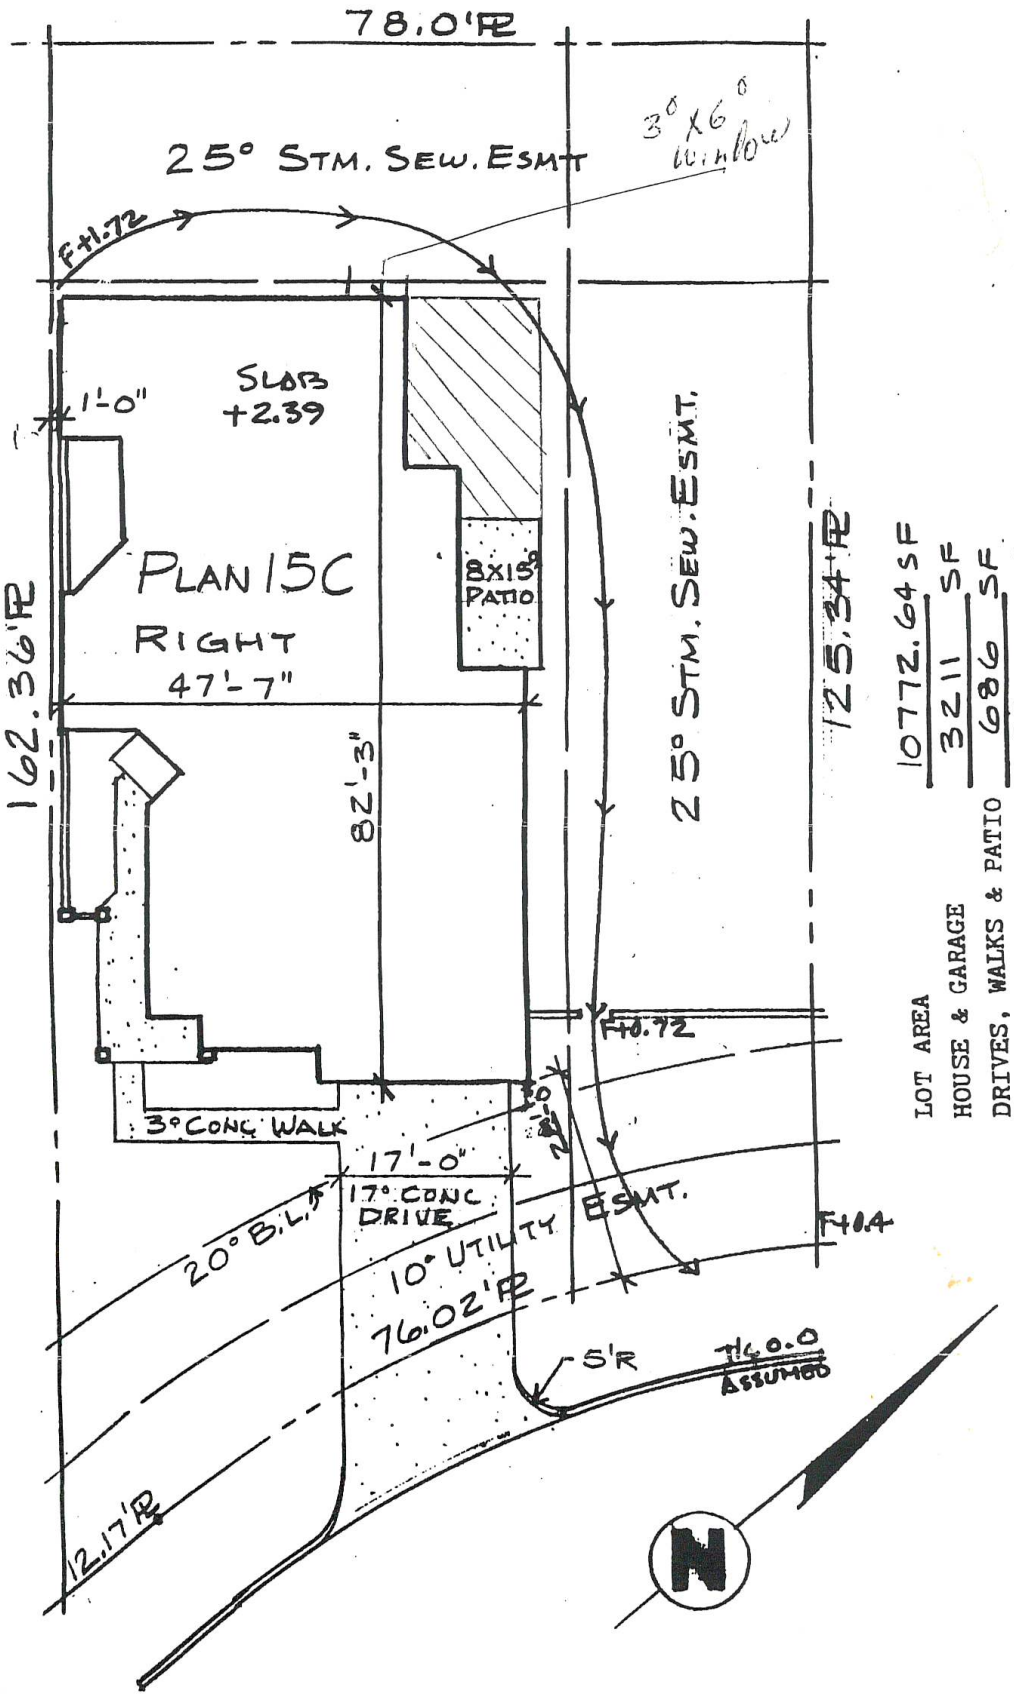

ADDRESS #3 GINGERWILDE PLACE
LOT 23 BLOCK 1 SECTION 27
SUBDIVISION COCHRAN'S CROSSING
SCALE 1/16" = 1'-0"

JOB 72-305
PLAN 15C RIGHT
HOUSE S.F. 2548 S.F.
DATE 6-12-90 REDRAWN