A plat of Lot 10 of

PECAN ADDITION,

an addition in Harris County, Texas, according to the map or plat thereof recorded in Volume 49, Page 12, of the Map Records of Harris County, Texas.

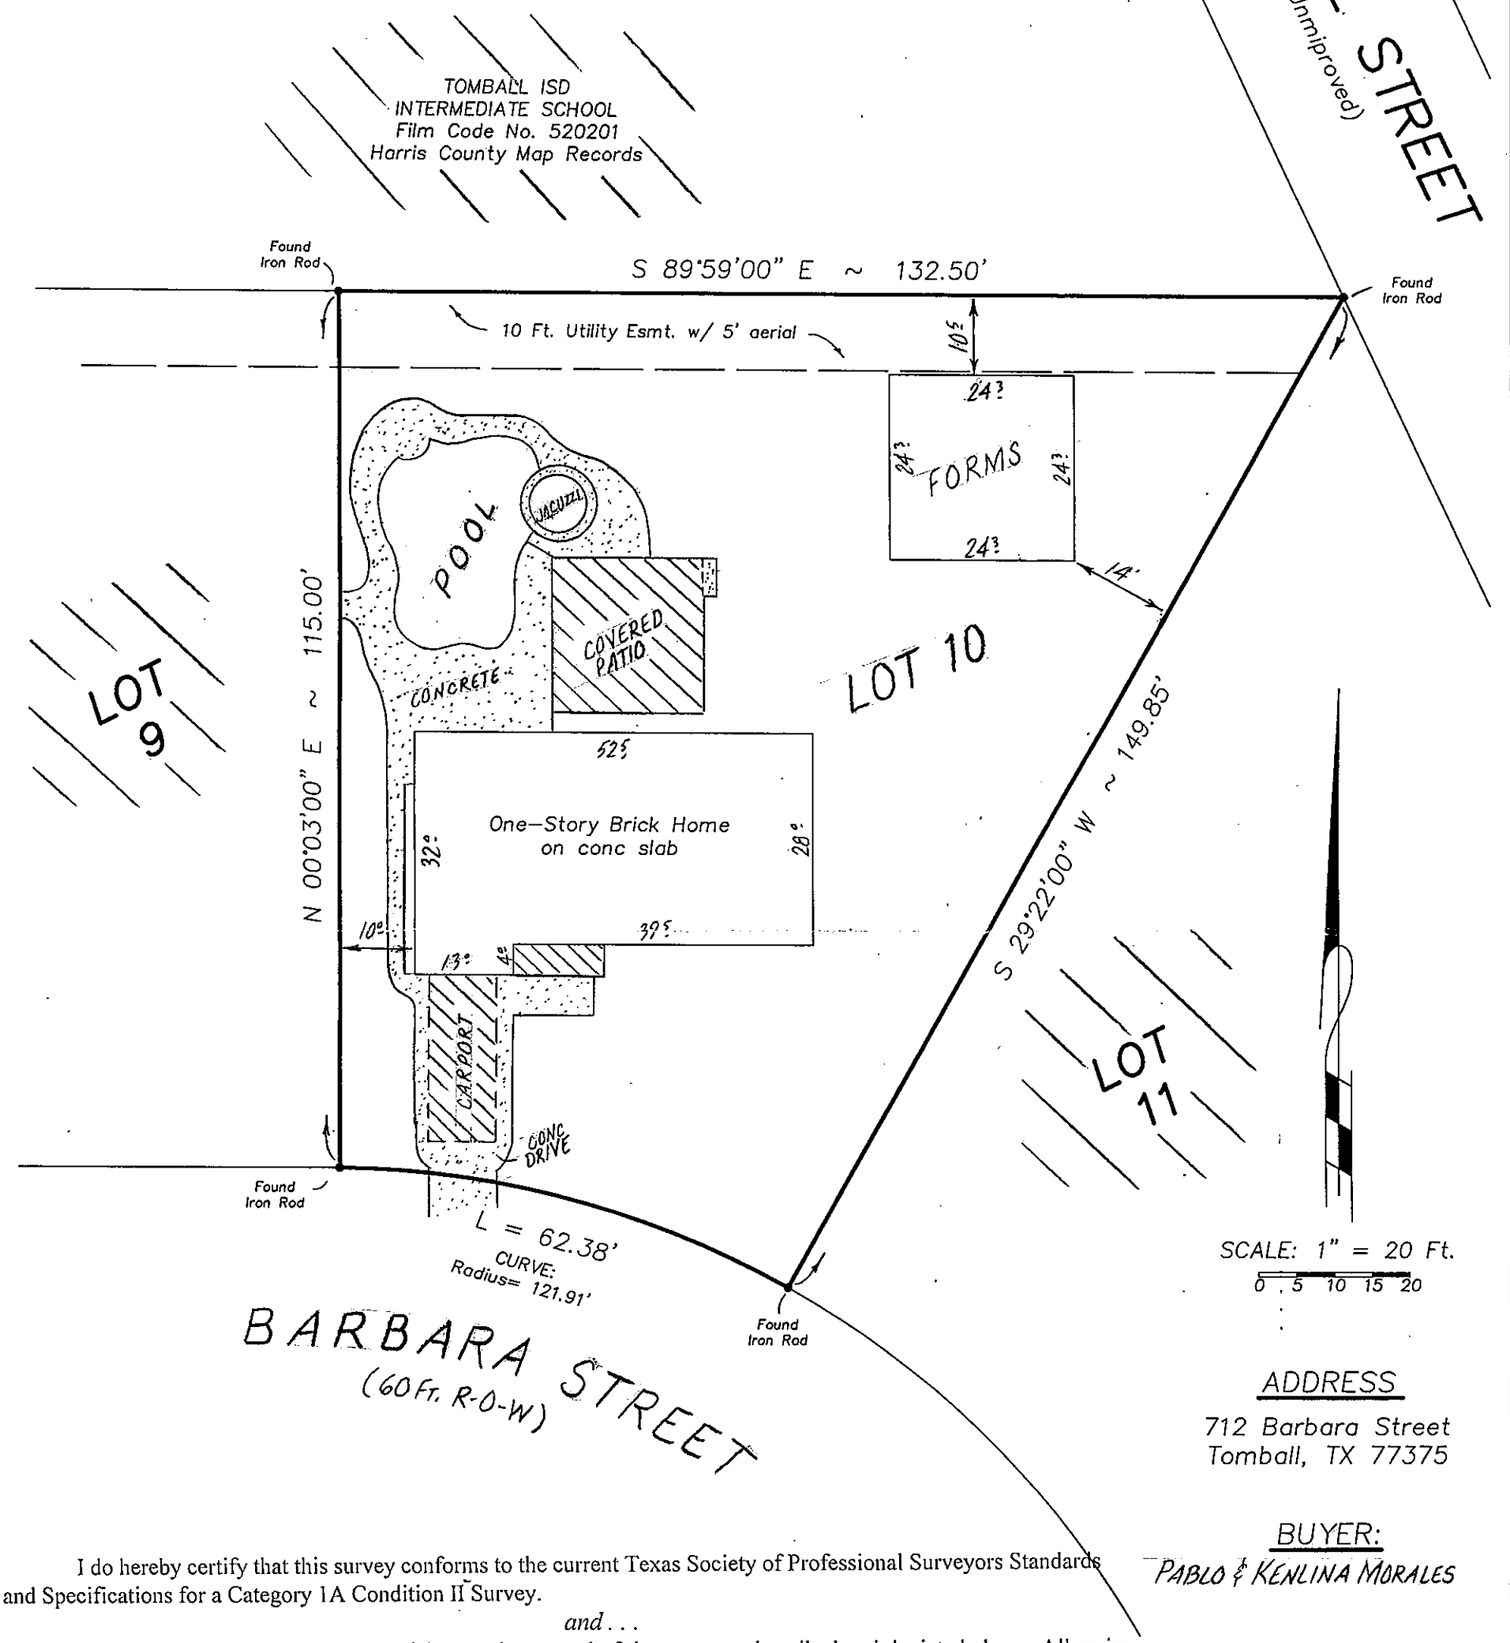

ADDRESS

712 Barbara Street
Tomball, TX 77375

BUYER:

PABLO & KENLINA MORALES

I do hereby certify that this survey conforms to the current Texas Society of Professional Surveyors Standards and Specifications for a Category 1A Condition II Survey.

and . . .

that this survey was made under my supervision on the ground of the property described and depicted above. All major, above-ground improvements are shown and there are no conflicts, discrepancies, shortages in area or boundary lines, or any overlapping of improvements unless shown hereon. All visible easements and rights-of-way are shown.

Signed, stamped and dated this 6TH day of JUNE, 2017.

UPDATES/ ADDITIONS/ REVISIONS:

STATE OF TEXAS
REGISTERED
TONY P. SWONKE
4767
PROFESSIONAL
LAND SURVEYOR

Prepared by

Tony Swonke Land Surveying
700 Kane Street
Tomball, TX 77375
281-351-7789