GF NO. 30-003962 FIDELITY NATIONAL TITLE
ADDRESS: 4 NORTH WHITE PEBBLE COURT
THE WOODLANDS, TEXAS 77380
BORROWER: TRAVIS H. BRASHEAR AND
MONICA B. BRASHEAR

ALL OF LOT 8 AND THE ADJOINING SOUTH 349.81 SQUARE FEET OF LAND OUT OF LOT 7, BLOCK 1 THE WOODLANDS VILLAGE OF GROGANS MILL, SECTION 38

ACCORDING TO THE MAP OR PLAT THEREOF RECORDED IN CABINET C, SHEET 126B OF THE MAP RECORDS OF MONTGOMERY COUNTY, TEXAS
(SEE ATTACHED METES AND BOUNDS)

SCALE: 1" = 30'

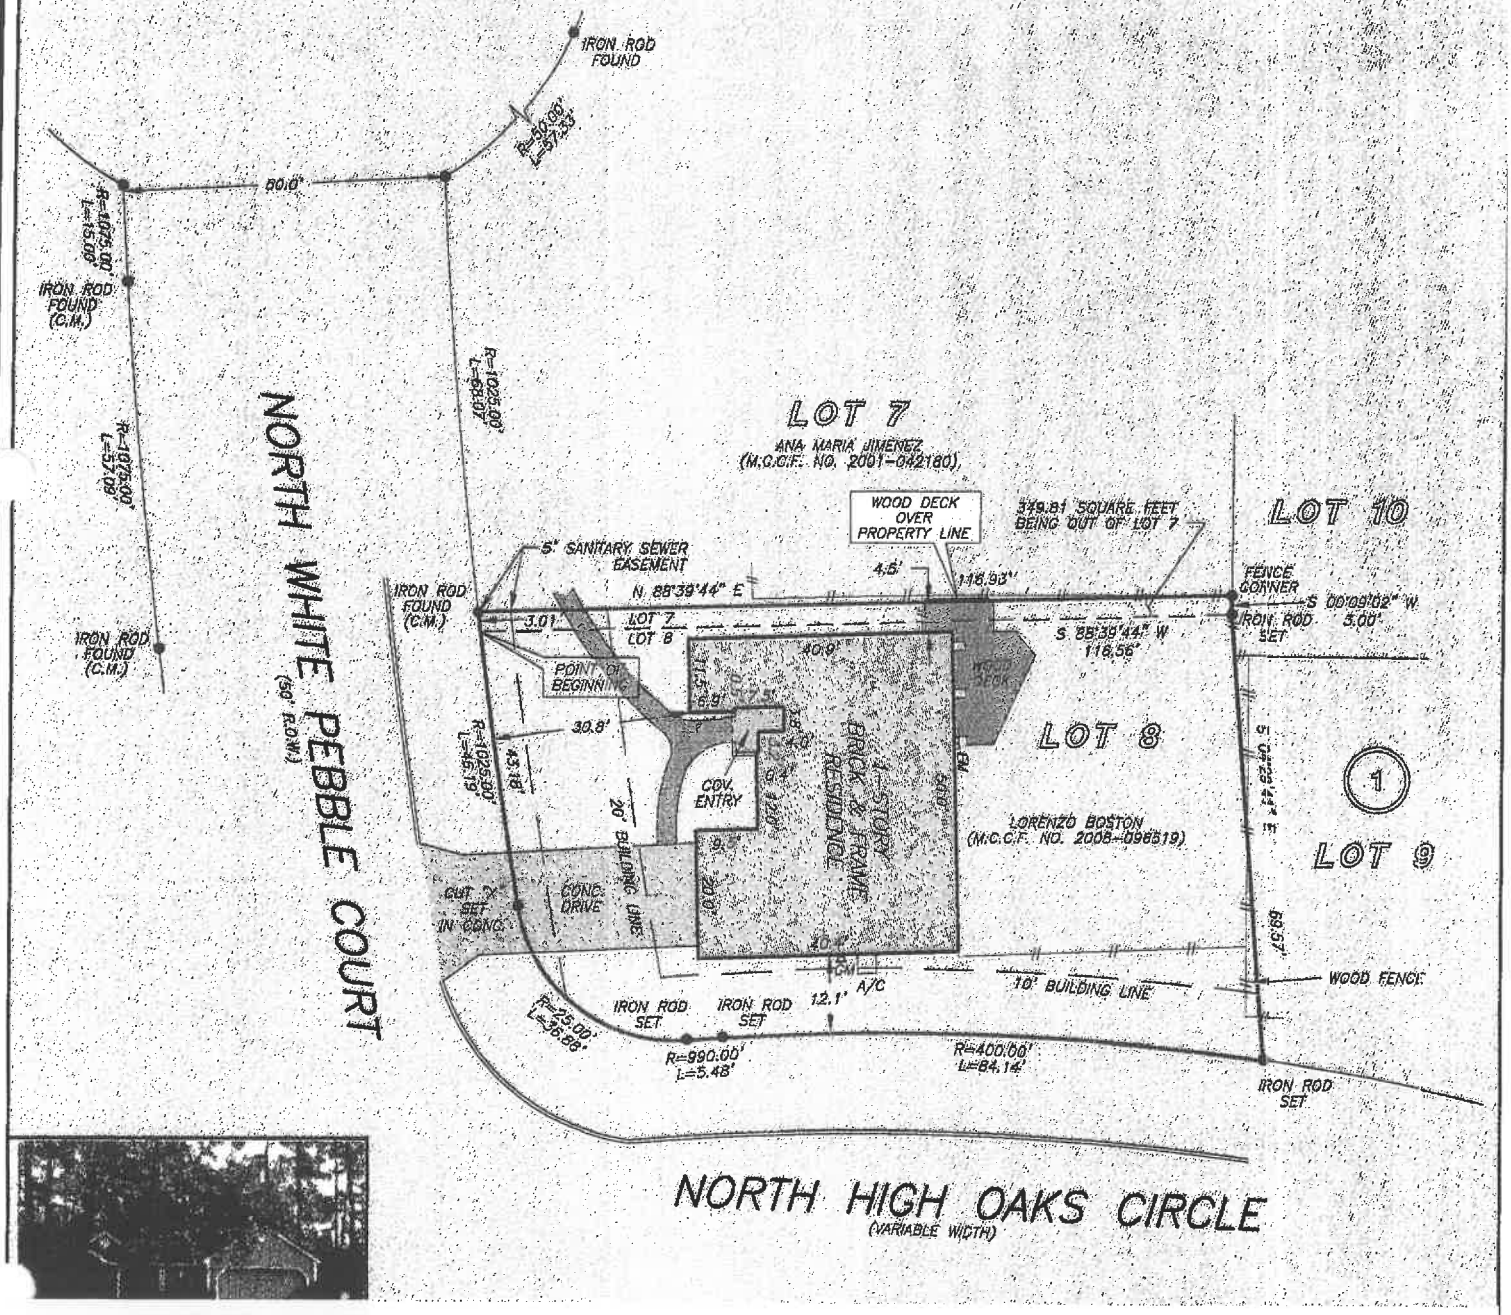

FOR INFORMATIONAL PURPOSES ONLY