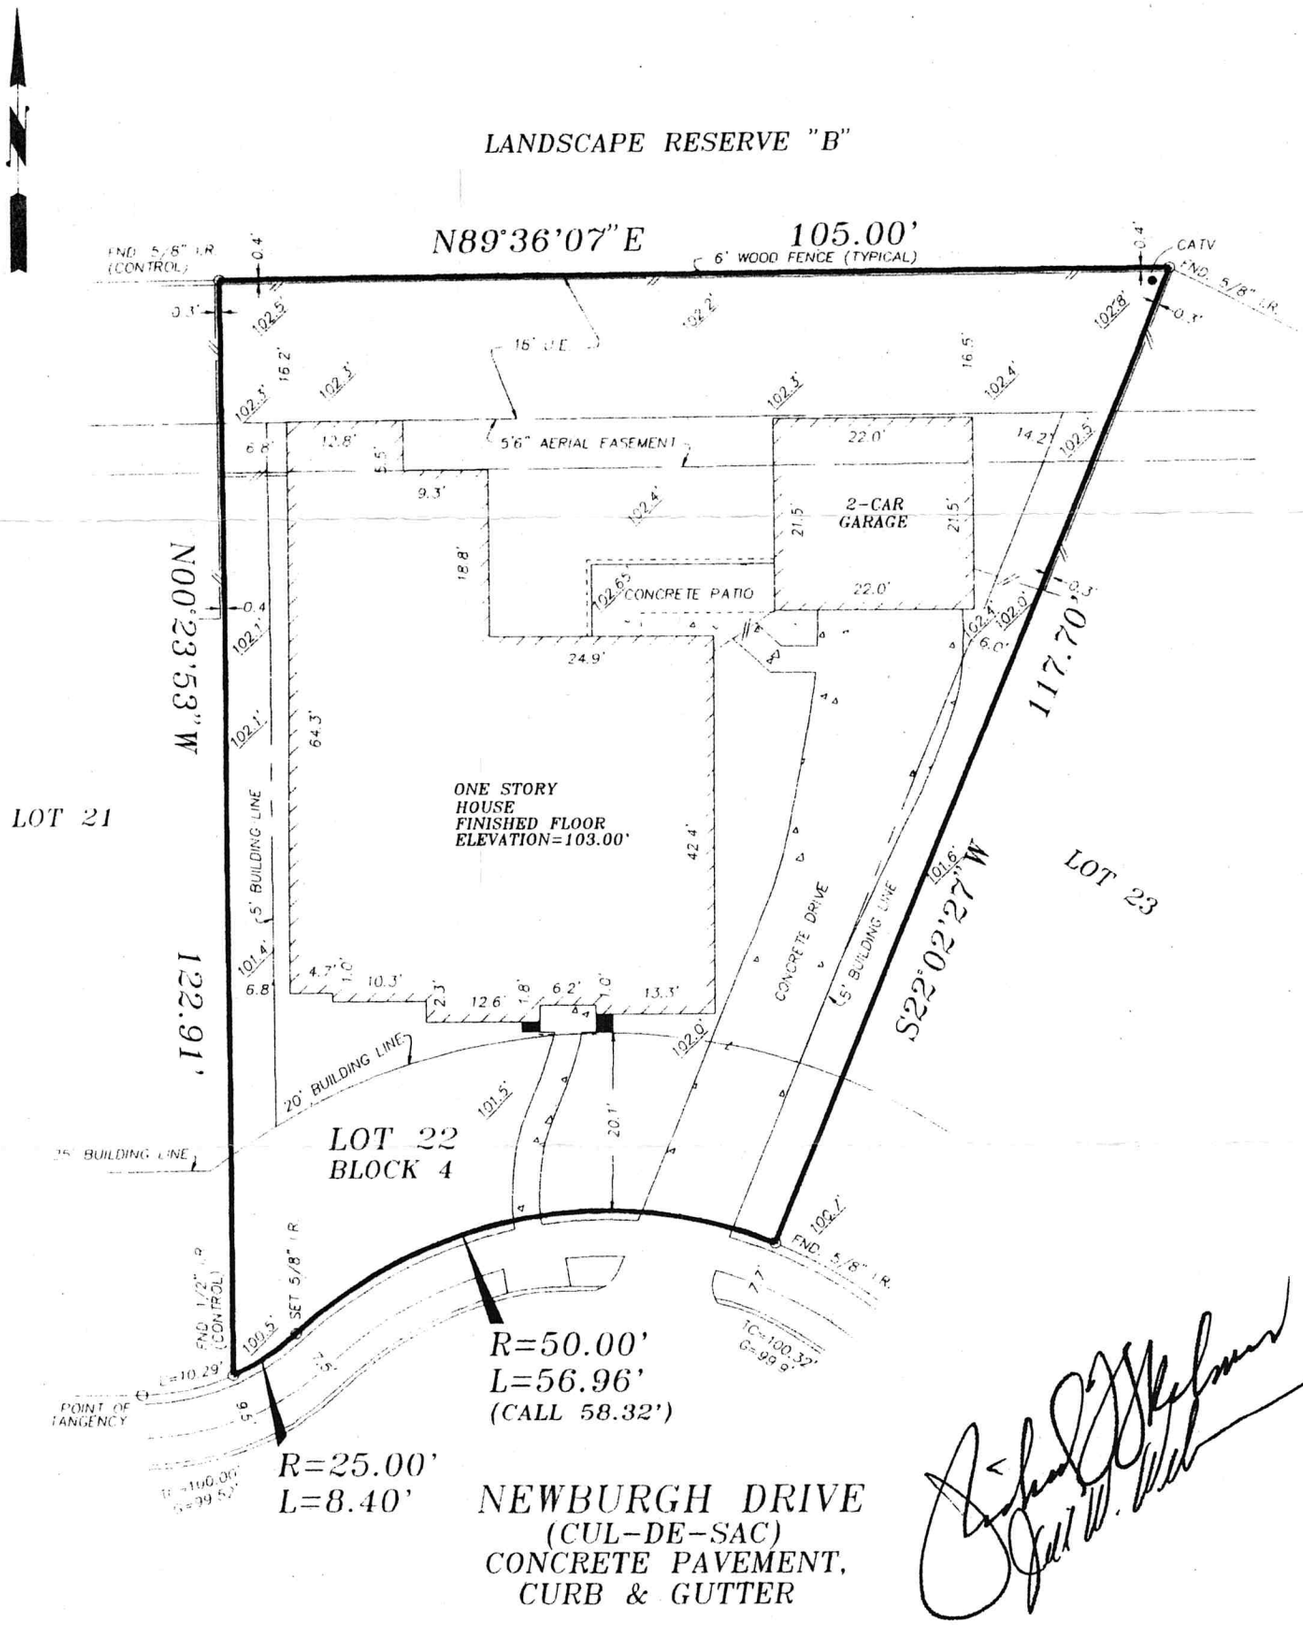

FLOOD MAP:
THIS PROPERTY LIES IN ZONE "X", AS PER COMMUNITY PANEL No. 480287 0130G EFFECTIVE DATE 9-28-90

PLAT OF SURVEY

SCALE: 1" = 20'

NOTE: ALL ELEVATIONS SHOWN HEREON ARE ASSUMED.

OTHER:
-UNLOCATED SOUTHWESTERN BELL TELEPHONE COMPANY EASEMENT AS RECORDED IN VOL. 1225, PG. 647, H.C.D.R.

FOR: MICHAEL F. WELMER & JILL W. WELMER
ADDRESS: 9215 NEWBURGH DRIVE
G.F.: 324039E
DWG. NO.: 72-9548

SURVEYOR'S PHONE (713)240-9099

BEING LOT 22, BLOCK 4, IN ABERDEEN TRAILS, SECTION 1, AS RECORDED AT FILM CODE No. 353002 OF THE MAP RECORDS OF HARRIS COUNTY, TEXAS.

I HEREBY CERTIFY THAT THIS PLAT CORRECTLY REPRESENTS THE RESULTS OF A SURVEY MADE ON THE GROUND, UNDER MY SUPERVISION, ON THE 31ST DAY OF JANUARY, 1996.

STATE OF TEXAS REGISTERED R. S. McCLENDON 4079 PROFESSIONAL LAND SURVEYOR

McCLENDON & ASSOCIATES 4850 WRIGHT ROAD, SUITE 190B, STAFFORD, TEXAS 77477