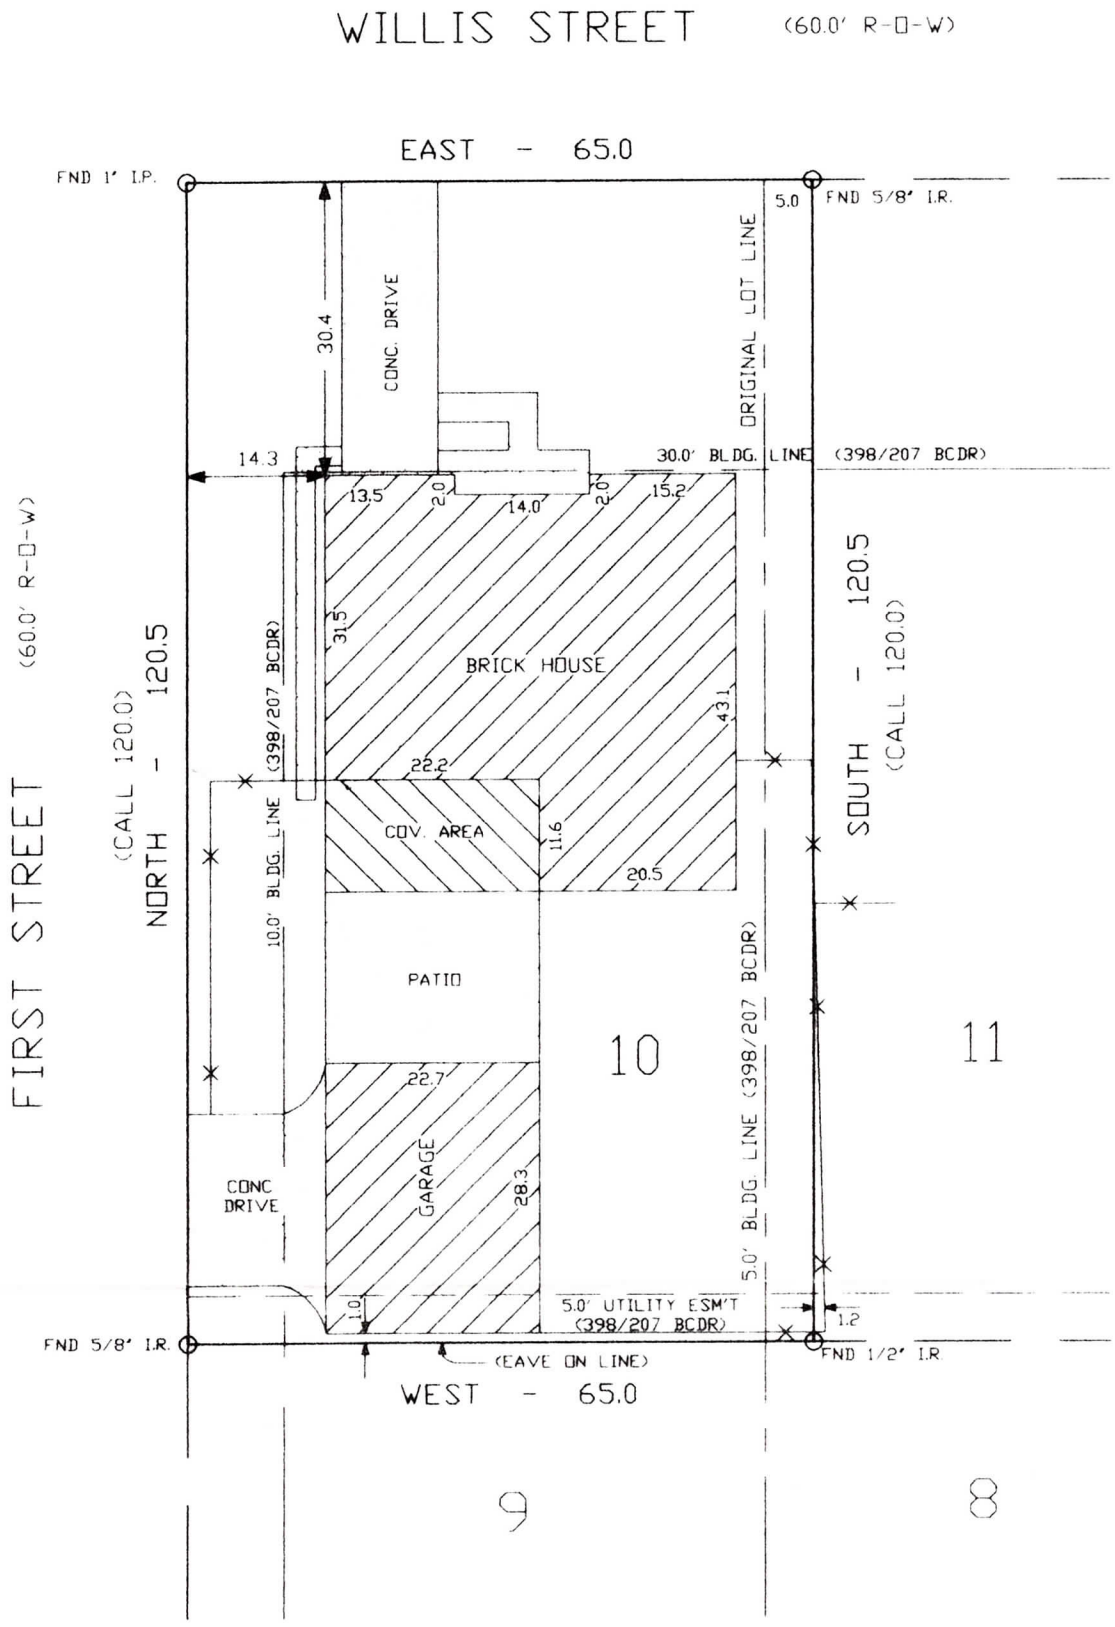

PURCHASER: MICHAEL P. HALL AND DANA M. HALL
1035 WEST WILLIS STREET
ALVIN, TEXAS 77511

SURVEY PLAT SHOWING LOT 10 AND THE WEST 5.0 FEET OF LOT 11, BLOCK 1, MURPHY SUBDIVISION, BRAZORIA COUNTY, TEXAS, ACCORDING TO THE RECORDED MAP OR PLAT THEREOF IN VOLUME 4, PAGE 17, PLAT RECORDS OF BRAZORIA COUNTY, TEXAS.

THIS SURVEY WAS MADE ON THE GROUND UNDER MY DIRECTION JUNE 12, 2000, AND CONFORMS TO THE TEXAS PROFESSIONAL LAND SURVEYING PRACTICES ACT AND THE GENERAL RULES OF PRACTICES AND PROCEDURES OF THE TEXAS BOARD OF PROFESSIONAL LAND SURVEYING AS REVISED 11-92.

STATE OF TEXAS
REGISTERED
STEVE D. ADAMS
3666
PROFESSIONAL
LAND SURVEYOR

STEVE D. ADAMS, REGISTERED PROFESSIONAL LAND SURVEYOR NO. 3666
P.O. BOX 114 ALVIN, TEXAS 77512 281/331-3523

PREPARED IN CONNECTION WITH STEWART TITLE COMMITMENT GF# 00506114

THIS PROPERTY SITUATED IN ZONE AE PER FEMA PANEL 485451 0145 H

CF - MURPHY10-1