GF NO. 445-07-3007 UNITED REALTOR
ADDRESS: 11310 DEL MONTE DRIVE
HOUSTON, TEXAS 77077
BORROWER: FELIPE Y. MENDOZA AND
LINDA L. BONNET

LOT 55, BLOCK 1
VILLAGE WEST, SECTION 3

ACCORDING TO THE MAP OR PLAT THEREOF RECORDED
IN VOLUME 251, PAGE 8 OF THE MAP RECORDS
OF HARRIS COUNTY, TEXAS

SCALE: 1" = 40'

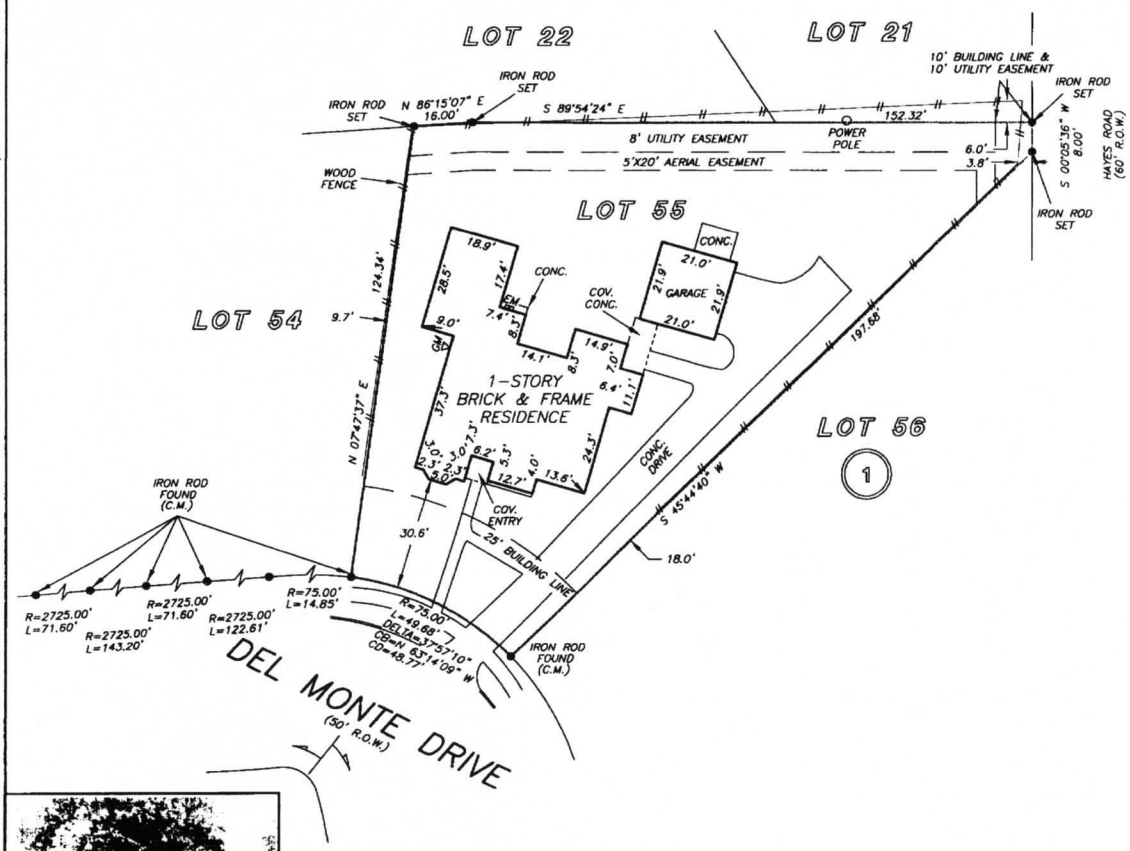

NOTE: AGREEMENT BY AND BETWEEN DEVELOPER AND H. L. & P. FOR INSTALLATION OF OVERHEAD/UNDERGROUND ELECTRICAL DISTRIBUTION SYSTEM HCCF NO. F621317.

THIS PROPERTY DOES NOT LIE WITHIN THE 100 YEAR FLOOD PLAIN AS PER FIRM PANEL NO. 48201C 0830 K
MAP REVISION: 04/20/2000
ZONE X
BASED ONLY ON VISUAL EXAMINATION OF MAPS. INACCURACIES OF FEMA MAPS PREVENT EXACT DETERMINATION WITHOUT DETAILED FIELD STUDY

A SUBSURFACE INVESTIGATION WAS BEYOND THE SCOPE OF THIS SURVEY

RECORD BEARING: VOL. 251, PG. 8 H.C.M.R.

DRAWN BY: BR/AL

I HEREBY CERTIFY THAT THIS SURVEY WAS MADE ON THE GROUND, THAT THIS PLAT CORRECTLY REPRESENTS THE FACTS FOUND AT THE TIME OF SURVEY AND THAT THERE ARE NO ENCROACHMENTS APPARENT ON THE GROUND, EXCEPT AS SHOWN HEREON. THIS SURVEY IS CERTIFIED FOR THIS TRANSACTION ONLY AND ABSTRACTING PROVIDED IN THE ABOVE REFERENCED TITLE COMMITMENT WAS RELIED UPON IN PREPARATION OF THIS SURVEY.

TERRANCE MISH
PROFESSIONAL LAND SURVEYOR
NO. 4981
JOB NO. 07-05890
MAY 11, 2007
REVISED: JUNE 4, 2007 (CHANGE AGENT & BORROWER)

STATE OF TEXAS
REGISTERED
TERRANCE MISH
4981
PROFESSIONAL
LAND SURVEYOR

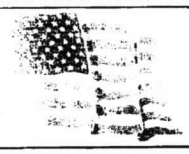

COLDWELL BANKER
UNITED REALTORS
ANITA TAMBURELLO
713-722-6800

TEXAS AMERICAN TITLE
JULIE BLOSSOM
281-496-5550

PRECISION SURVEYORS, INC.

1-800-LANDSURVEY
1-800-526-3787
281-496-1586
FAX 281-496-1867
14925 MEMORIAL DRIVE SUITE B100 HOUSTON, TEXAS 77079

FORM G2TBS