GF NO. 000353804 CHICAGO TITLE
ADDRESS: 4802 REDSTART STREET
HOUSTON, TEXAS 77035
BORROWER: JULIE LYNN GOOD

SCALE: 1" = 30'

LOT 21, BLOCK 1
WILLOWBROOK, SECTION 1

ACCORDING TO THE MAP OR PLAT THEREOF RECOPDED
IN VOLUME 45, PAGE 51 OF THE MAP
RECORDS OF HARRIS COUNTY, TEXAS

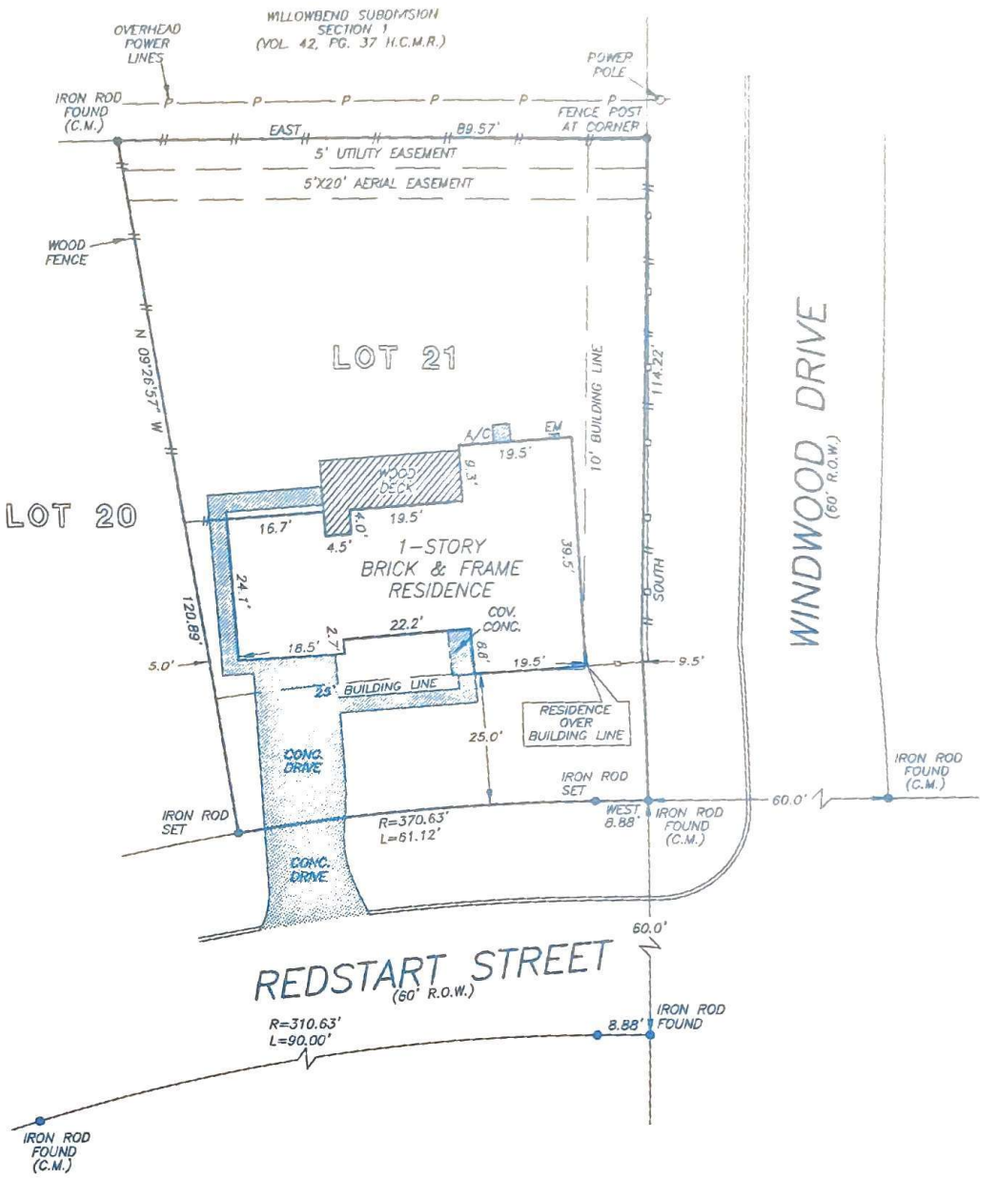

THIS PROPERTY DOES NOT LIE WITHIN THE 100 YEAR FLOOD PLAIN AS ESTABLISHED BY THE U.S. DEPT. OF HOUSING & URBAN DEVELOPMENT.
COMMUNITY/PANEL NO. 48201C 0865 K
MAP REVISION: 4/20/2000
ZONE X

I HEREBY CERTIFY THAT THIS SURVEY WAS MADE ON THE GROUND, THAT THIS PLAT CORRECTLY REPRESENTS THE FACTS FOUND AT THE TIME OF SURVEY AND THAT THERE ARE NO ENCROACHMENTS APPARENT ON THE GROUND, EXCEPT AS SHOWN HEREON. THIS SURVEY IS CERTIFIED FOR THIS TRANSACTION ONLY AND ABSTRACTING PROVIDED IN THE ABOVE REFERENCED TITLE COMMITMENT WAS RELIED UPON IN PREPARATION OF THIS SURVEY.

RECORD BEARING: VOL. 45, PG. 51 H.C.M.R.

PRECISION SURVEYORS
PROFESSIONAL LAND SURVEYS
1-800-LANDSURVEY 281-496-1586
1-800-526-3787 FAX 281-496-1867
14925 MEMORIAL DRIVE SUITE B100 HOUSTON, TEXAS 77079

BARRY WHITE
PROFESSIONAL LAND SURVEYOR
NO. 4189
DRAWING NO. 03-08604
AUGUST 21, 2003

STATE OF TEXAS
REGISTERED
BARRY WHITE
4189
PROFESSIONAL
LAND SURVEYOR

DRAWN BY: JG