MAGNOLIA, TEXAS 77354
BORROWER: HENRY P. HART AND
CHRISTINE E. HART

LOT 31, BLOCK 5
WESTWOOD ONE SUBDIVISION

ACCORDING TO THE MAP OR PLAT THEREOF RECORDED
IN CABINET B, SHEET 62A OF THE MAP RECORDS
OF MONTGOMERY COUNTY, TEXAS

SCALE: 1" = 40'

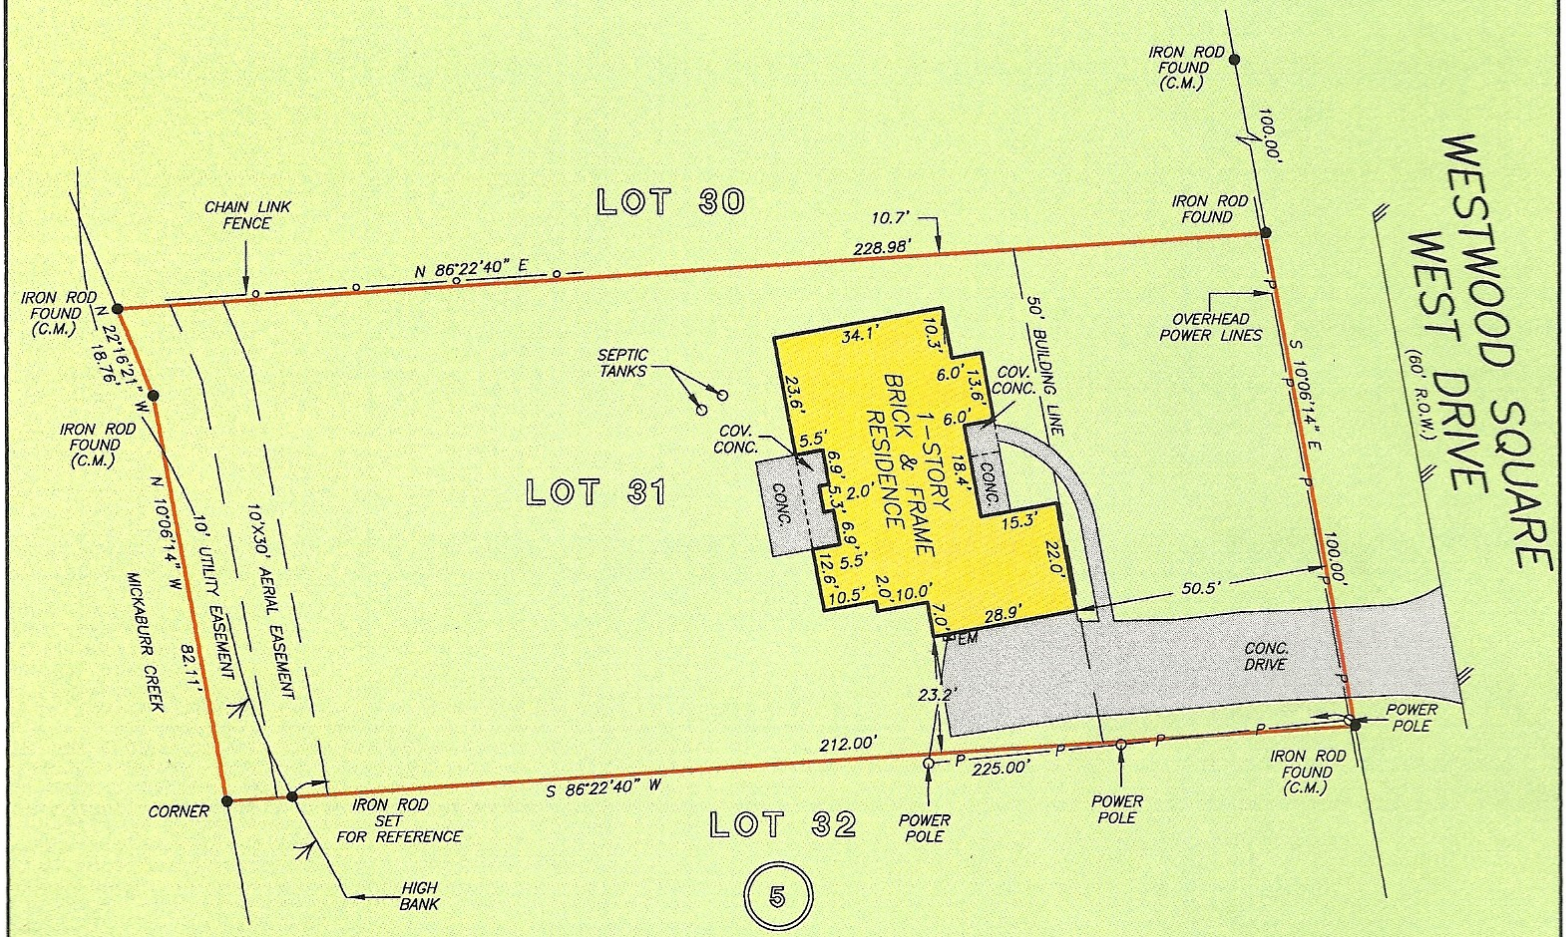

THIS PROPERTY DOES NOT LIE WITHIN THE 100 YEAR FLOOD PLAIN AS PER FIRM PANEL NO. 480308 0005 F MAP REVISED 12/15/1988 ZONE C SUBJECT ONLY ON VISUAL EXAMINATION OF MAPS. BOUNDARIES OF FEMA MAPS PRESENT EXACT

I HEREBY CERTIFY THAT THIS SURVEY WAS MADE ON THE GROUND, THAT THIS PLAT CORRECTLY REPRESENTS THE FACTS FOUND AT THE TIME OF SURVEY AND THAT THERE ARE NO ENCROACHMENTS APPARENT ON THE GROUND, EXCEPT AS SHOWN HEREON. THIS SURVEY IS CERTIFIED FOR THIS TRANSACTION ONLY AND ABSTRACTING PROVIDED IN THE ABOVE REFERENCED TITLE COMMITMENT WAS RELIED

STATE OF TEXAS
REGISTERED