DocuSign Envelope ID: 7C7CCE6C-A7AB-4C80-AA5F-0432F622EEBA

C[illegible]LITY LAND SERVICES[illegible]IC.

Surveying and Drafting

P.O. Box 5875 Kingwood, Texas 77325-5875

(713) 540-3837

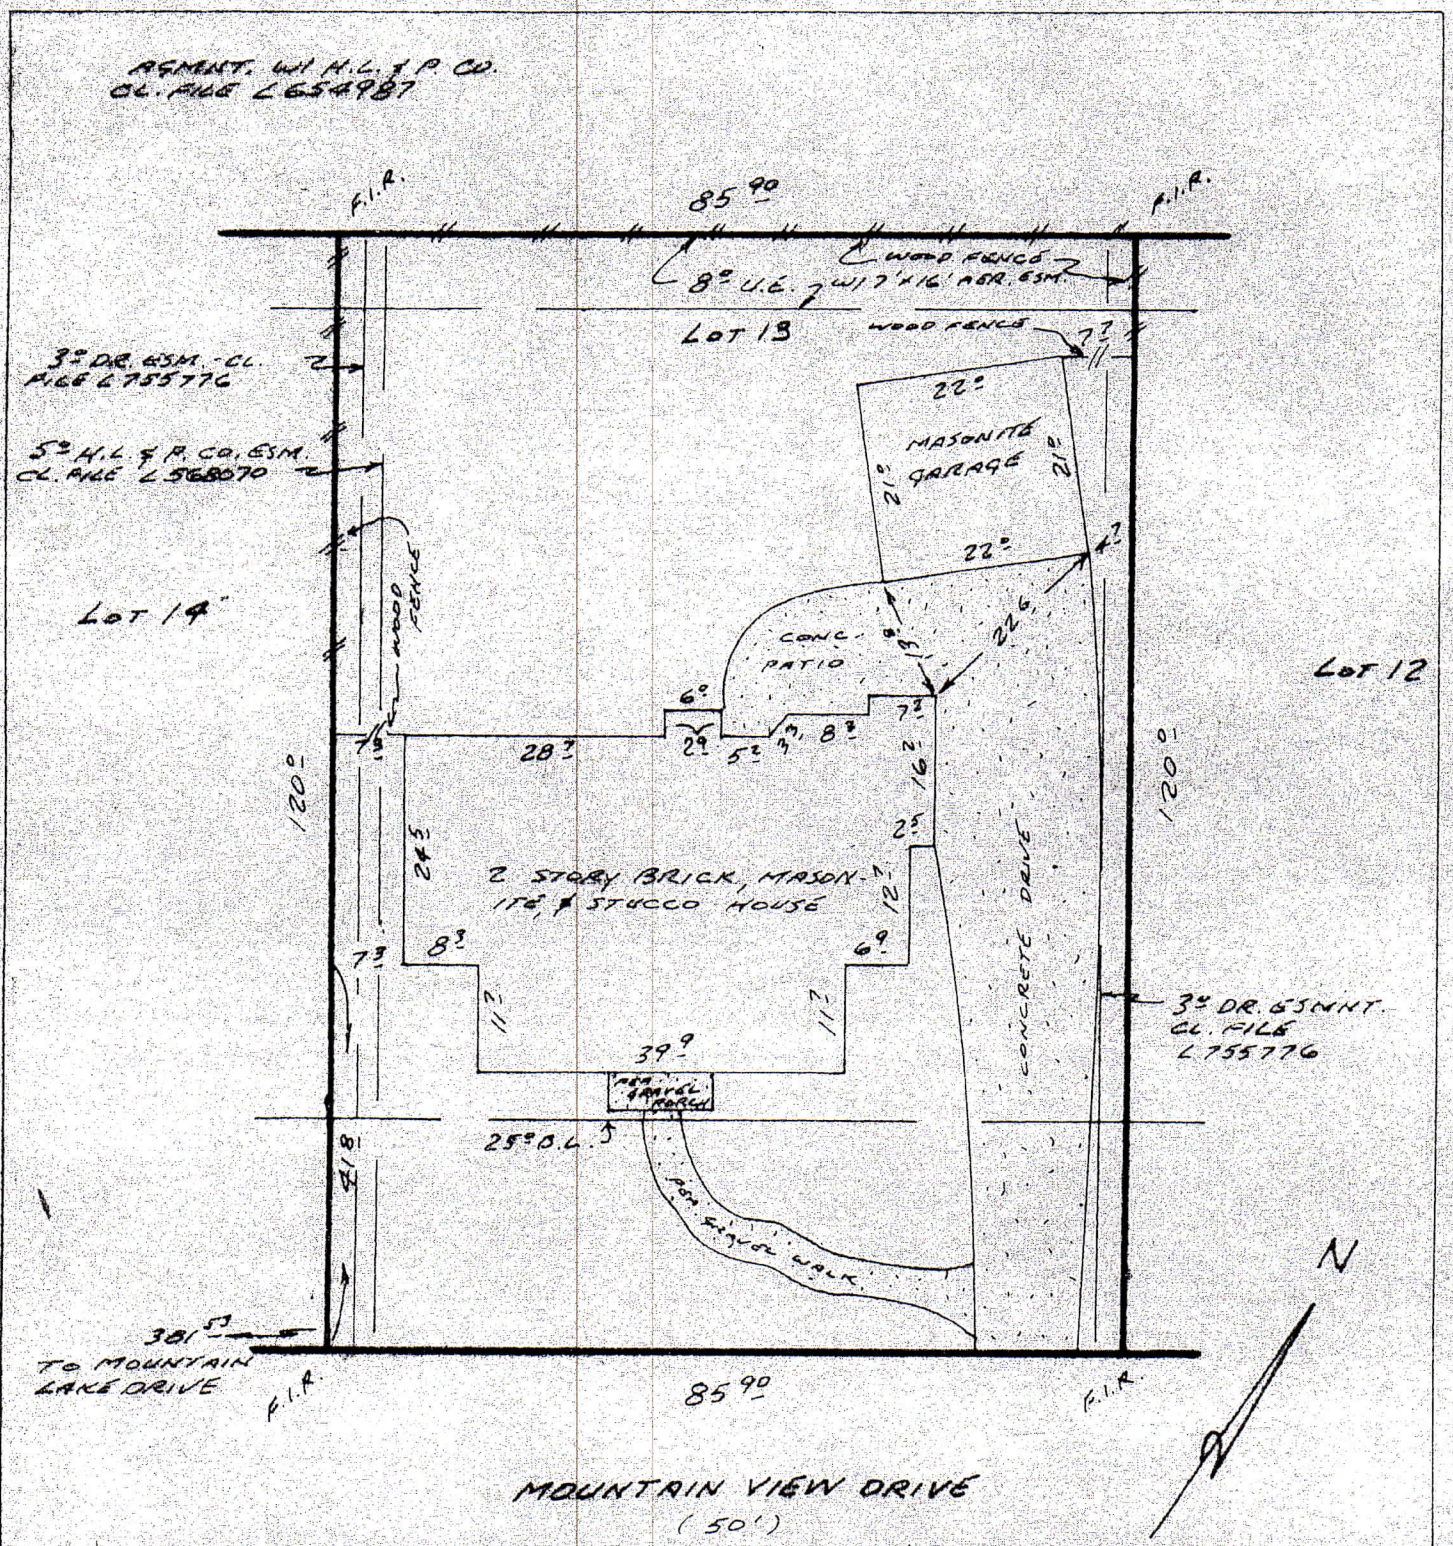

X _____ X _____

Survey of Lot 13 Block 4 of AMENDING PLAT OF THE REPLAT OF KINGS POINT VILLAGE, SECTION 3, an addition in Harris County, Texas, according to the map or plat thereof recorded in Volume 342 page 26 of the Map Records of Harris County, Texas.

The property of ERIC W. JOHNSON & WIFE, ROBIN A. JOHNSON known as 5223 MOUNTAIN VIEW DRIVE, KINGWOOD, TEXAS, 77345.