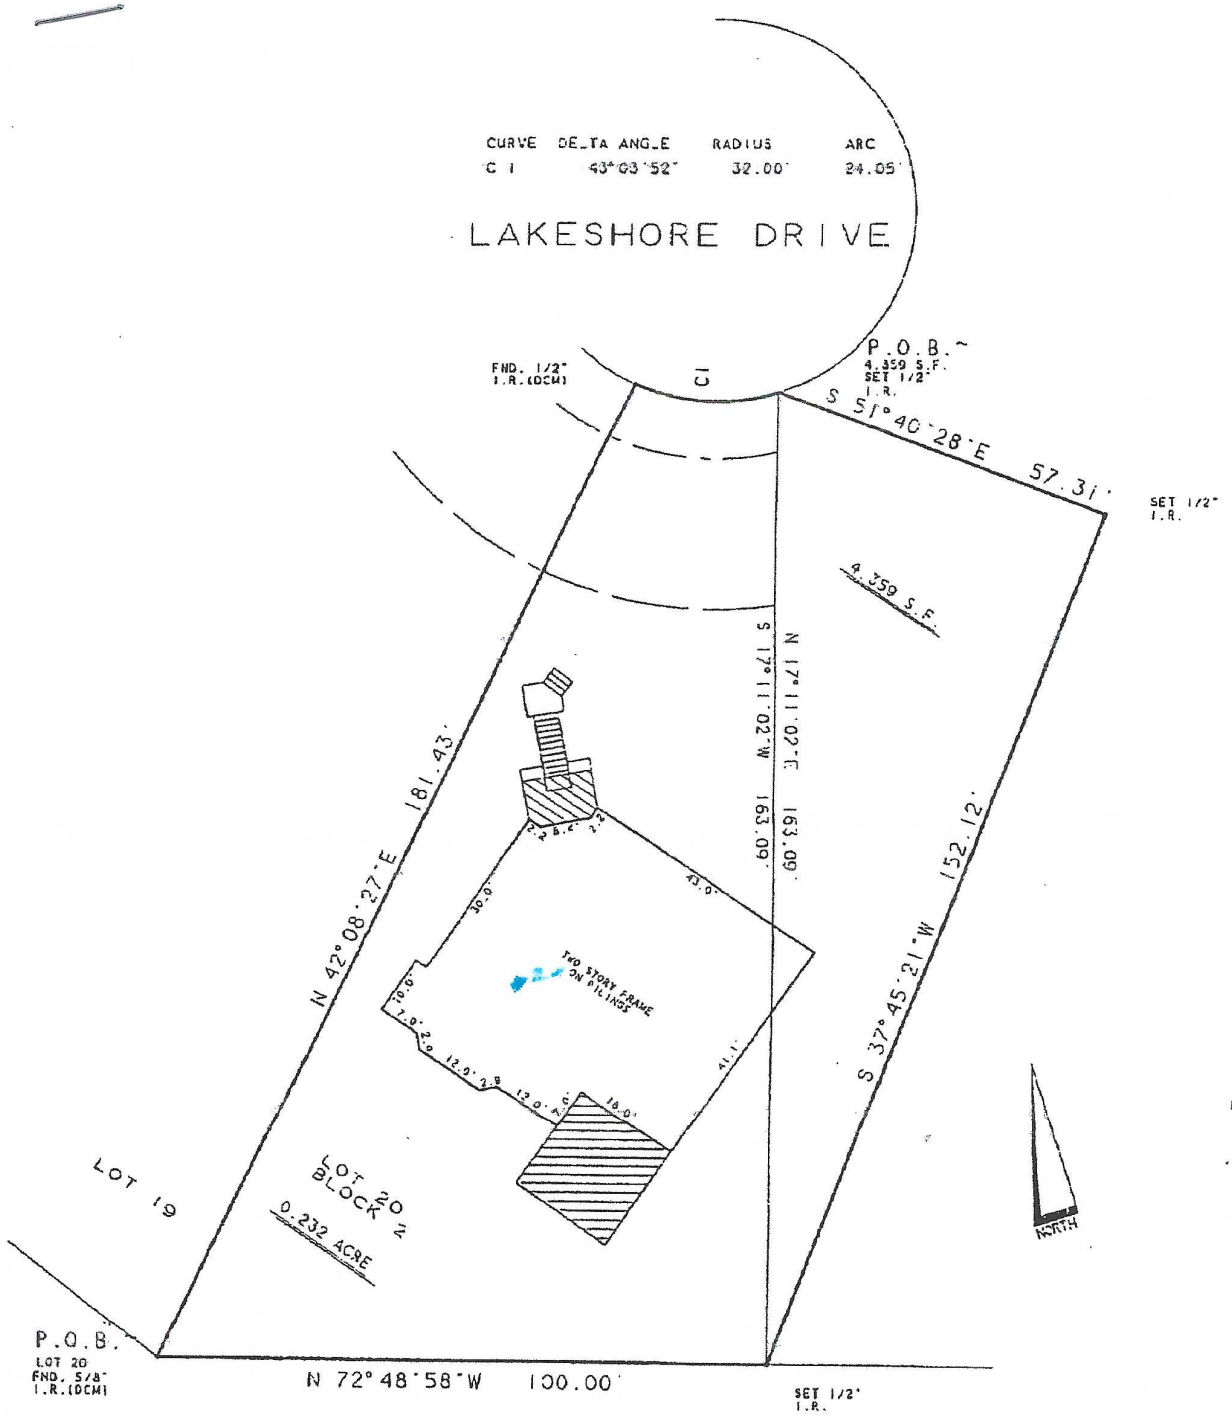

LAKE HOUSTON

Edwin Hewitt 5/26/11

Mary Sue Hewitt 5/26/11

Bearings based on subdivision plat.
Abstracting furnished by title co.
H.L. & P. Co. esmt. (Vol. 6911, Pg. 129, D.R.)
Texas C. pipeline esmt. does not appear to affect this property.
Forest Cove Development esmt. (Vol. 6189, Pg. 391, D.R.)

•TRACT 1 LOT 20, BLOCK 2 OF FOREST COVE SECTION 1-A

TRSCT 2 : 4.359 S.F. IN THE MARY OWENS SUR., A-611

Edmund Irwin Hewitt

Mary Sue Hewitt

FLOOD PLAIN INFORMATION:
ZONE: "AE" (FLOODWAY)
PANEL NO. 480287-0315J
DATE 11-6-96

Purchaser EDWIN IRWIN & MARY SUE HEWITT
Address 1730 LAKESHORE DRIVE HUMBLE, TEXAS 77339
Lot (SEE BELOW) Block 2 Sec. 1-A