GF NO. 07-217717 FIDELITY NATIONAL TITLE
ADDRESS: 5131 GRAYSTONE LANE
HOUSTON, TEXAS 77069
BORROWER: CHARLES MIMS

LOTS 11 AND 12, BLOCK 1
THE PARTIAL REPLAT OF HUNTWICK FOREST SECTION 6

ACCORDING TO THE MAP OR PLAT THEREOF RECORDED IN VOLUME 295, PAGE 63 OF THE MAP RECORDS OF HARRIS COUNTY, TEXAS

SCALE: 1" = 30'

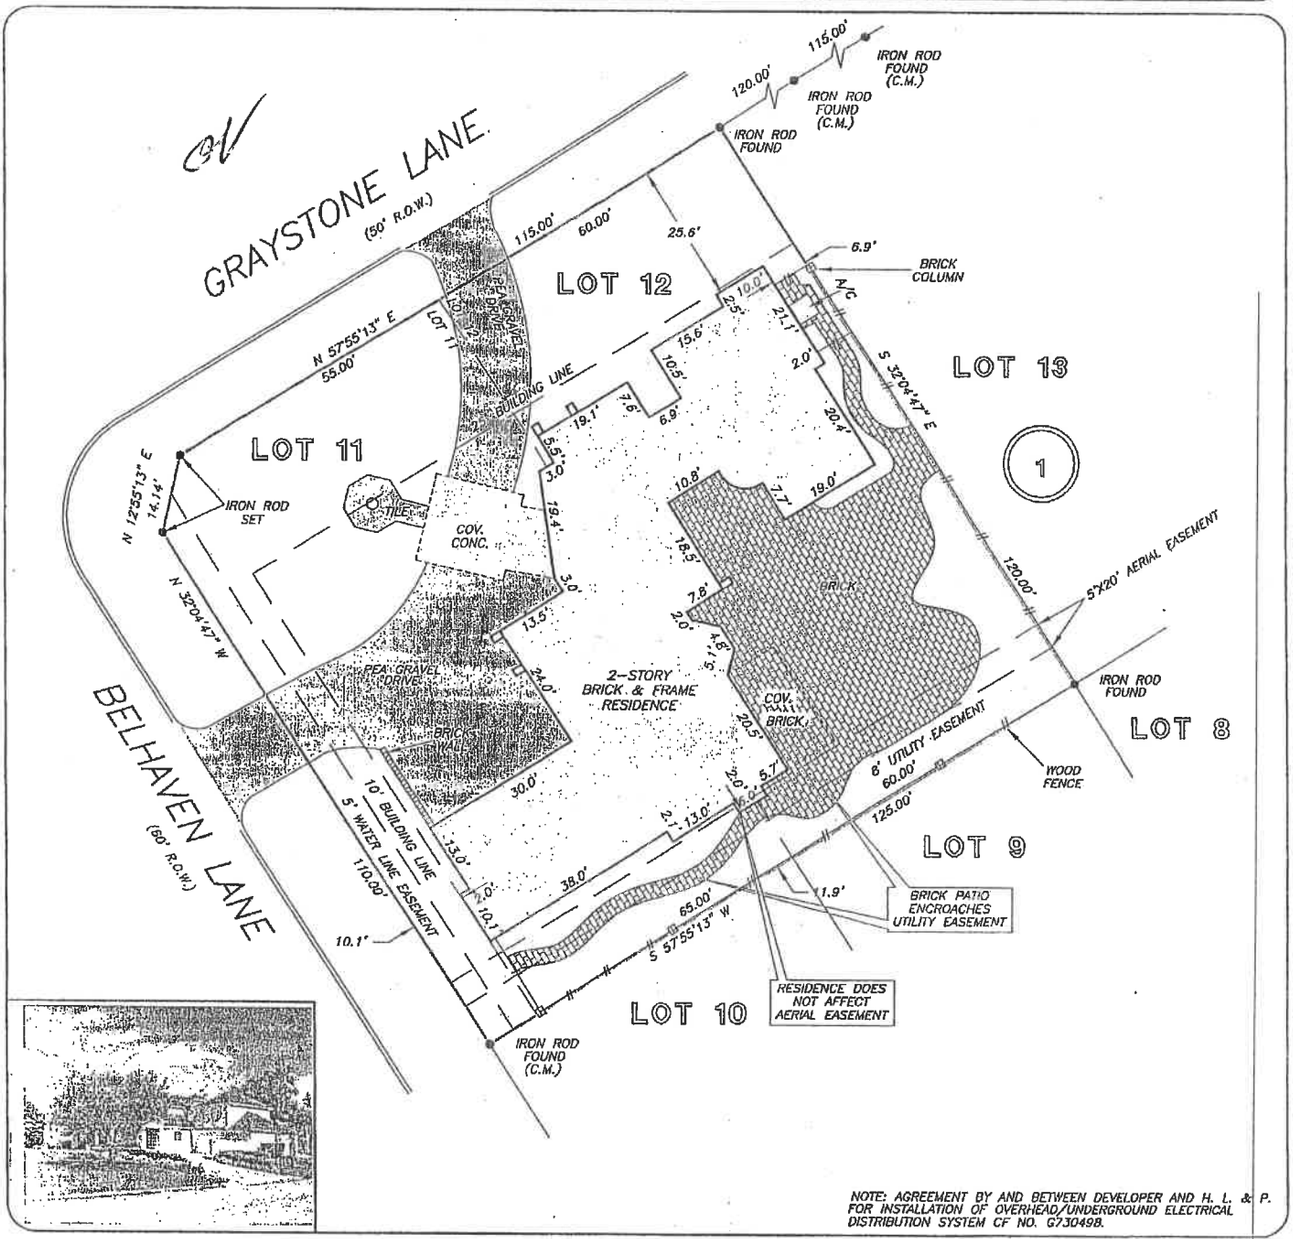

NOTE: AGREEMENT BY AND BETWEEN DEVELOPER AND H. L. & P. FOR INSTALLATION OF OVERHEAD/UNDERGROUND ELECTRICAL DISTRIBUTION SYSTEM CF NO. G730498.

THIS PROPERTY DOES NOT LIE WITHIN THE 100 YEAR FLOOD PLAIN AS PER FIRM PANEL NO. 48201C 0435 L
MAP REVISION: 06/18/07
ZONE X
BASED ONLY ON VISUAL EXAMINATION OF MAPS. INACCURACIES OF FEMA MAPS PREVENT EXACT DETERMINATION WITHOUT DETAILED FIELD STUDY

A SUBSURFACE INVESTIGATION WAS BEYOND THE SCOPE OF THIS SURVEY

RECORD BEARING: VOL. 295, PG. 63 H.C.M.R.

DRAWN BY: MV/VG

I HEREBY CERTIFY THAT THIS SURVEY WAS MADE ON THE GROUND, THAT THIS PLAT CORRECTLY REPRESENTS THE FACTS FOUND AT THE TIME OF SURVEY AND THAT THERE ARE NO ENCROACHMENTS APPARENT ON THE GROUND, EXCEPT AS SHOWN HEREON. THIS SURVEY IS CERTIFIED FOR THIS TRANSACTION ONLY AND ABSTRACTING PROVIDED IN THE ABOVE REFERENCED TITLE COMMITMENT WAS RELIED UPON IN PREPARATION OF THIS SURVEY.

ALLEN D. HUGHES
PROFESSIONAL LAND SURVEYOR
NO. 3891
JOB NO. 05-03202
APRIL 8, 2005
REVISED: OCTOBER 24, 2007

STATE OF TEXAS
REGISTERED
ALLEN D. HUGHES
3891
PROFESSIONAL
LAND SURVEYOR

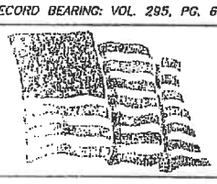

Fidelity National Title

BETH HOSKER
713-966-4050

PRECISION SURVEYORS, INC.

1-800-LANDSURVEY
1-800-526-3787
281-496-1586
FAX 281-496-1867
14925 MEMORIAL DRIVE SUITE B100 HOUSTON, TEXAS 77079