LAND TITLE SURVEY

12709 WOODCREEK DRIVE
WILLIS, TEXAS 77318

Lot Eight (8), Block One (1), of Woodcreek Valley, Section One (1), a subdivision in Montgomery County, Texas; according to the map or plat thereof recorded in Cabinet C, Sheet 139, of the Map Records of Montgomery County, Texas.

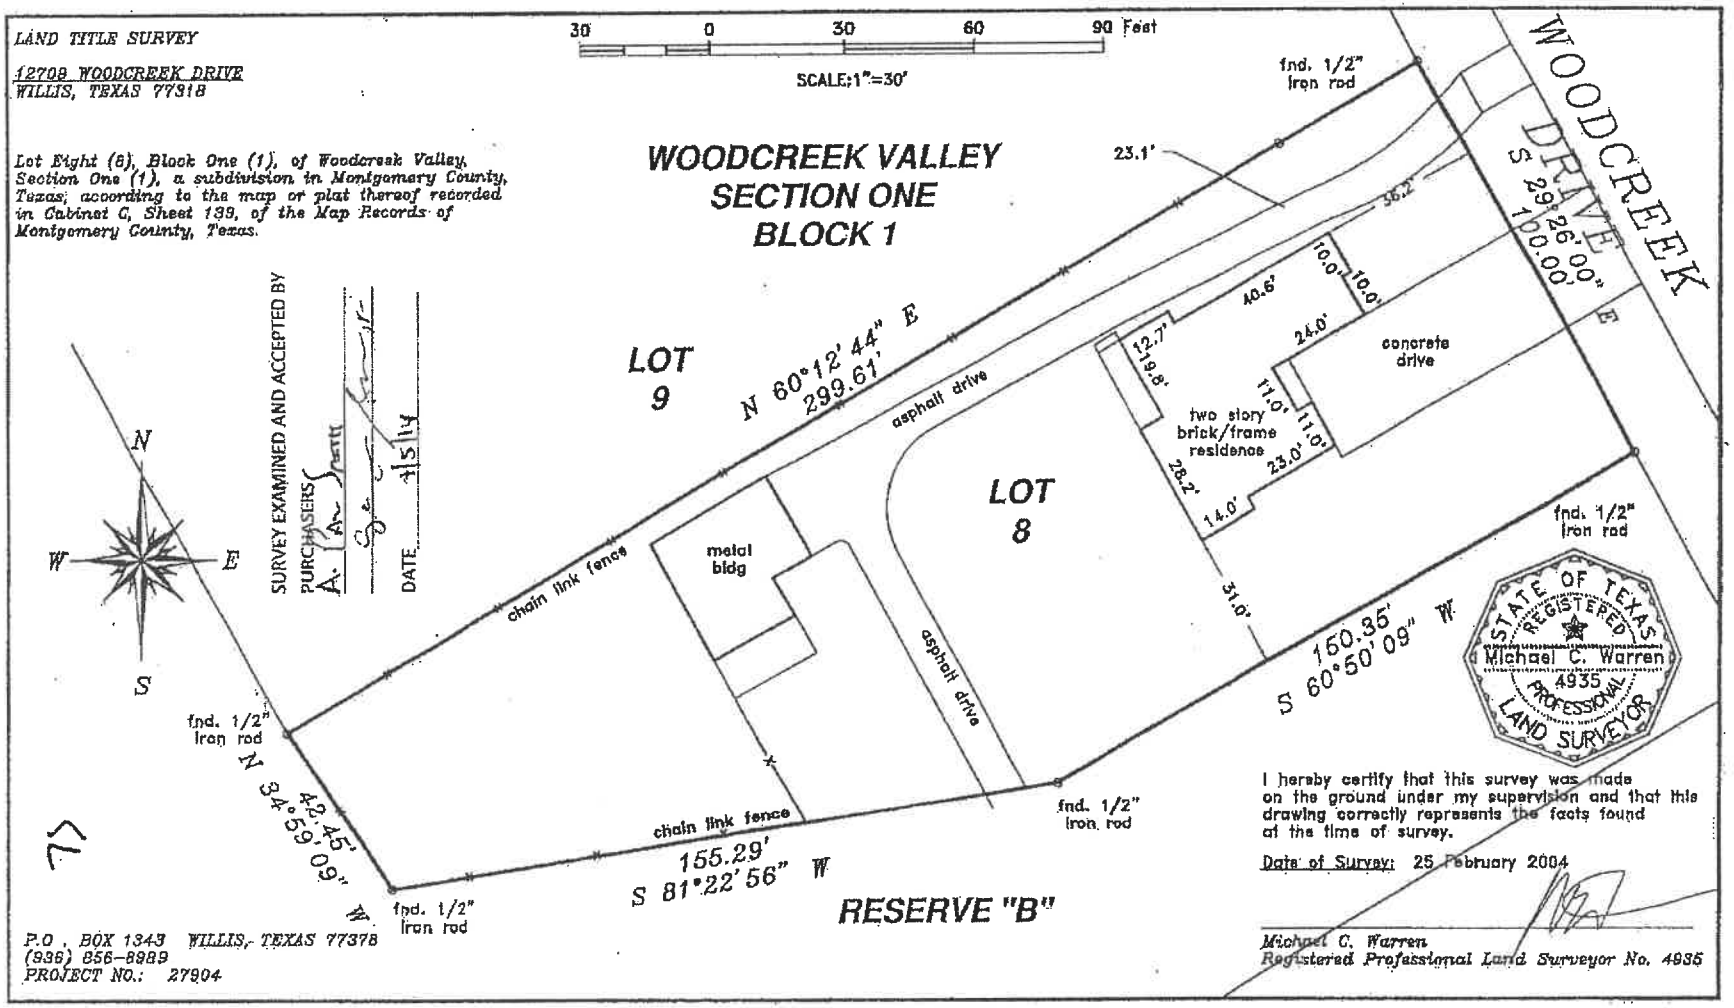

SURVEY EXAMINED AND ACCEPTED BY
PURCHASERS
DATE 1/5/14

STATE OF TEXAS
REGISTERED
Michael C. Warren
4935
PROFESSIONAL
LAND SURVEYOR

I hereby certify that this survey was made on the ground under my supervision and that this drawing correctly represents the facts found at the time of survey.

Date of Survey: 25 February 2004

Michael C. Warren
Registered Professional Land Surveyor No. 4935

P.O. BOX 1343 WILLIS, TEXAS 77378
(936) 856-8989
PROJECT NO.: 27904