GF NO. 1310117 FRONTIER TITLE
ADDRESS: 5807 SILKBAY MEADOW DRIVE
KATY, TEXAS 77494
BORROWER:

SCALE: 1" = 30'

LOT 26, BLOCK 2
SEVEN MEADOWS, SECTION 15

ACCORDING TO THE MAP OR PLAT THEREOF RECORDED UNDER FILE NO. 20060089, OF THE PLAT RECORDS OF FORT BEND COUNTY, TEXAS

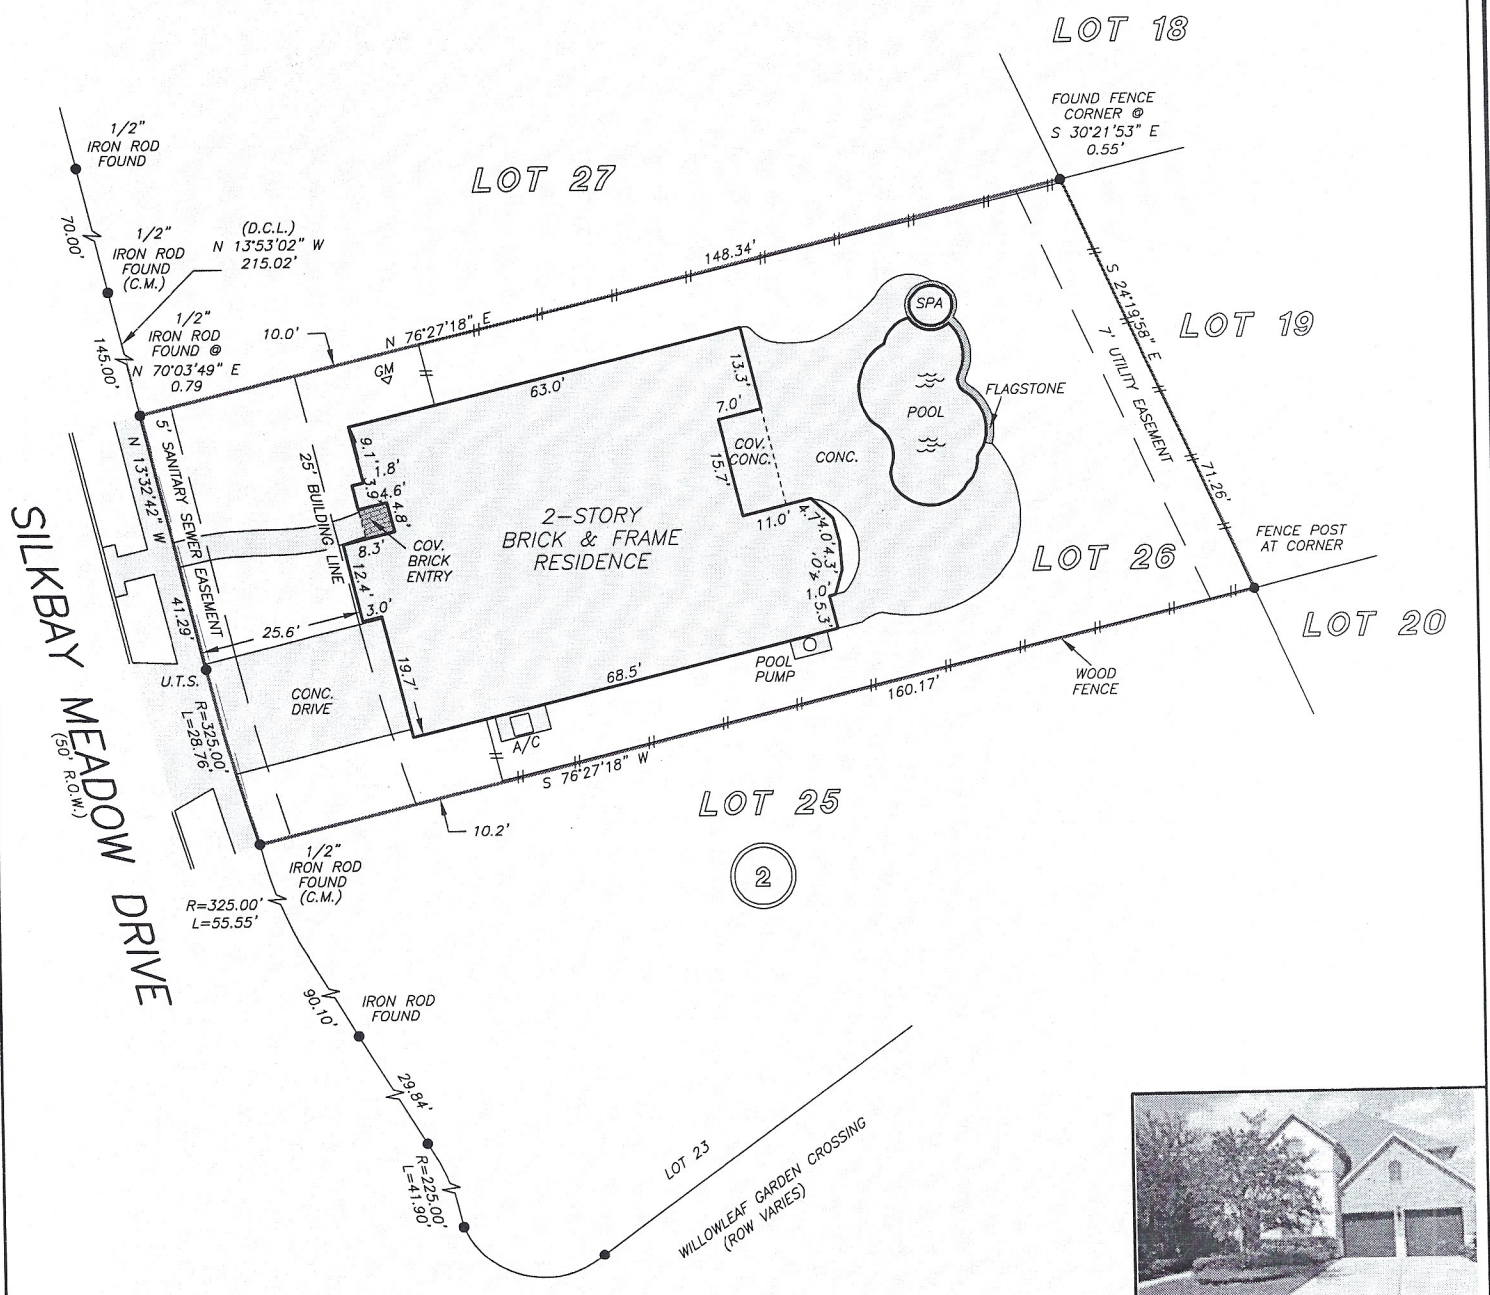

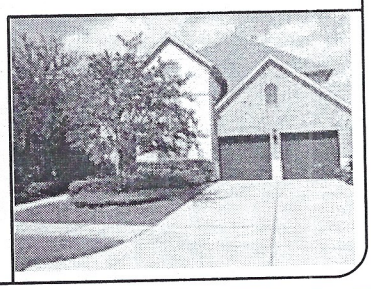

NOTE: A BUILDING LINE A MINIMUM DISTANCE OF TEN FEET SHALL BE MAINTAINED BETWEEN RESIDENTIAL DWELLINGS, AS REFLECTED BY RECORDED PLAT OF SAID SUBDIVISION.

THIS PROPERTY DOES NOT LIE WITHIN THE 100 YEAR FLOOD PLAIN AS PER FIRM PANEL NO. 48157C 0085 J MAP REVISION 01/03/97 ZONE X

I HEREBY CERTIFY THAT THIS SURVEY WAS MADE ON THE GROUND, THAT THIS PLAT CORRECTLY REPRESENTS THE FACTS FOUND AT THE TIME OF SURVEY AND THAT THERE ARE NO ENCROACHMENTS APPARENT ON THE GROUND, EXCEPT AS SHOWN HEREON. THIS SURVEY IS CERTIFIED FOR THIS TRANSACTION ONLY AND

STATE OF TEXAS REGISTERED