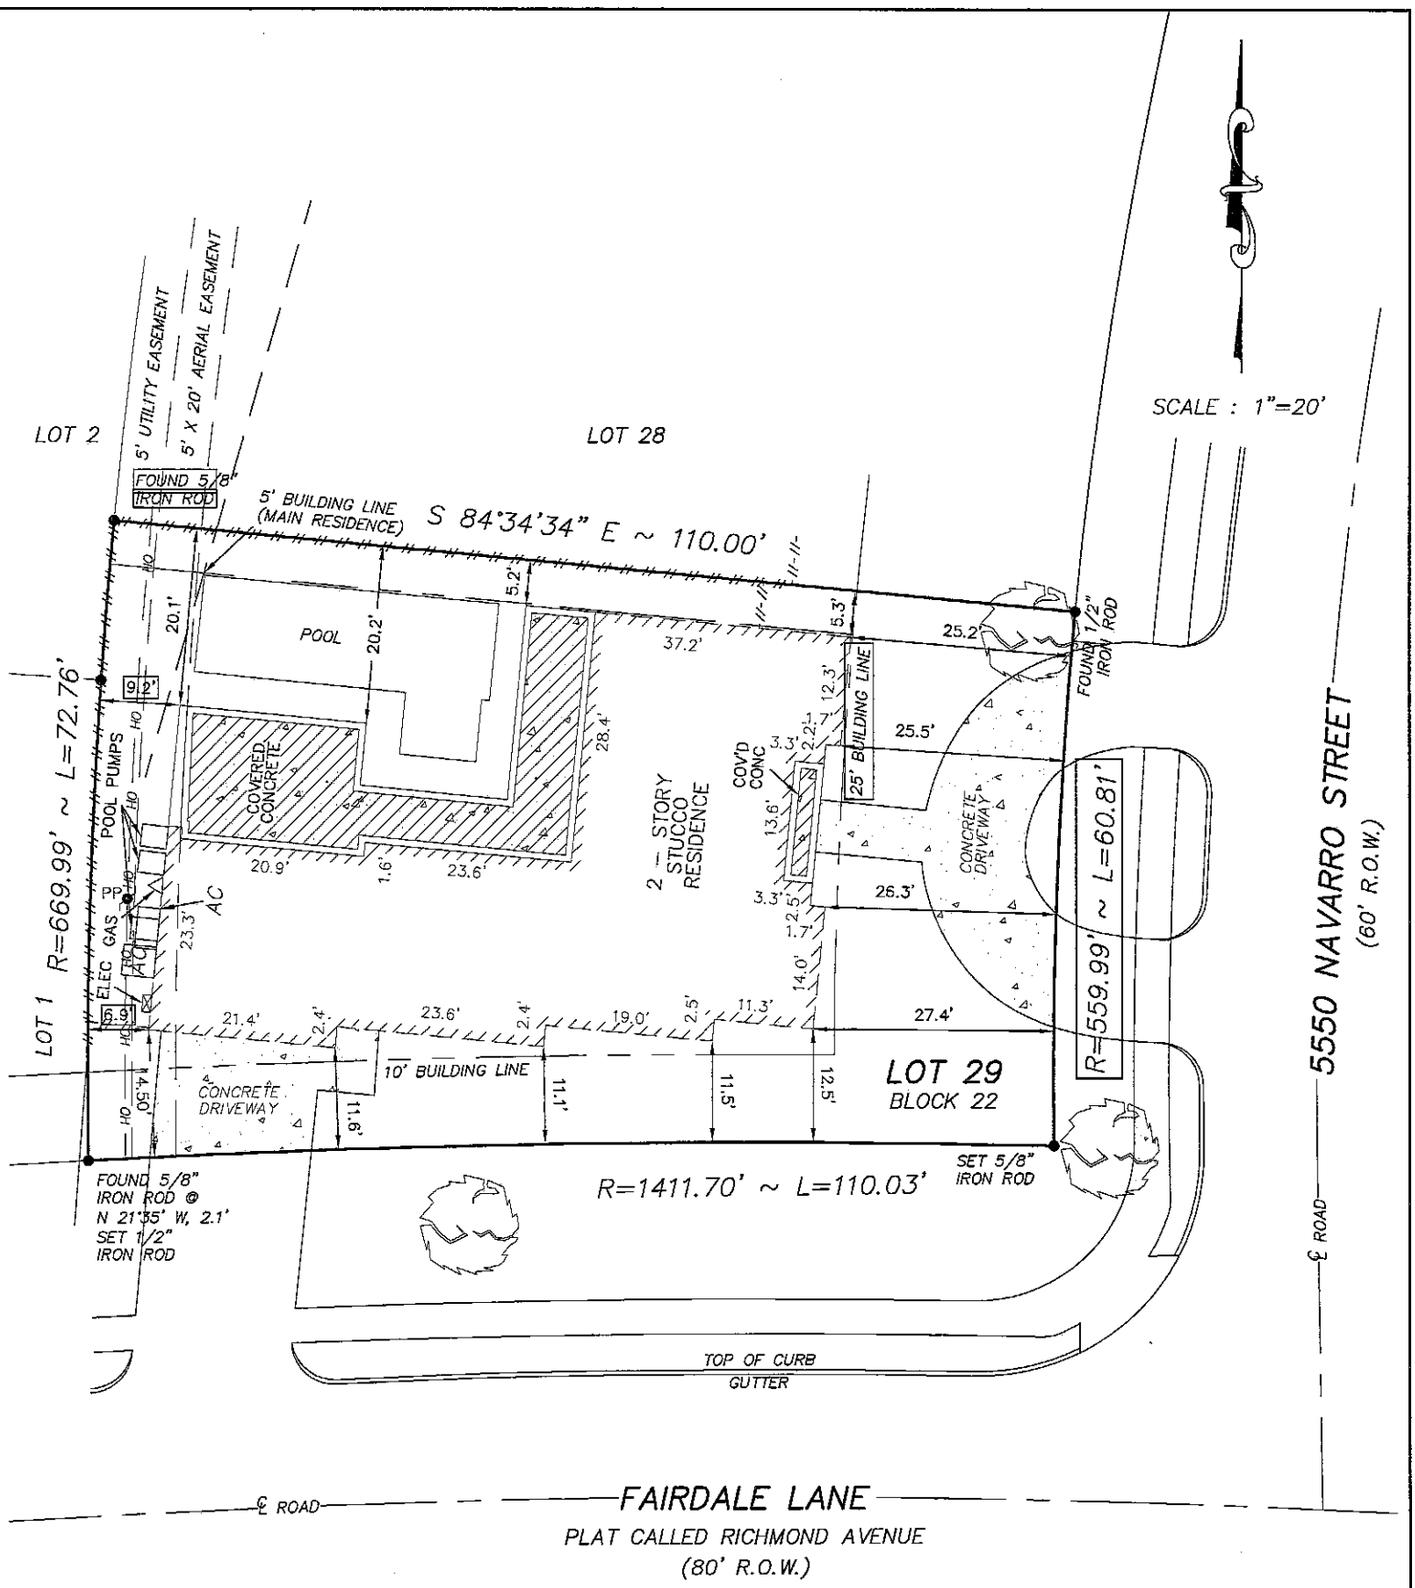

TBM 1:
"X" CUT
IN CONCRETE
ELEV=500
(ASSUME

MAP #48201C
COMMUNITY #480296 PANEL #0855L
DATE OF REVISION 06-18-07
(OUTSIDE OF 100 YEAR FLOOD PLAIN) ZONE "X"
"THIS INFORMATION IS BASED ON GRAPHIC PLOTTING. WE DO NOT ASSUME RESPONSIBILITY FOR EXACT DETERMINATION."

NOTES:

1. ALL BEARINGS AND DISTANCES BASED ON THE RECORDED PLAT.
2. OIL, GAS & MINERAL RIGHTS PER TITLE COMMITMENT.

Special Surveys\116248_5550 NAVARRO STREET\dwg\116248_5550 NAVARRO-Final

Surveyed for FAHAD GHAFFAR on 01-31-14

Showing Lot 29 Block 22 of LAMAR TERRACE

Section 2 in HARRIS County Texas according to the Map or Plat recorded in VOL. 32, PG. 68 of the MAP records of HARRIS County.

I hereby certify that this survey was made on the ground under my supervision and that it correctly represents the facts found at the time of the survey. There were no encroachments apparent on the ground except as shown hereon.

REVISIONS		
01-31-14	FORM	JG
02-26-14	SLAB	EJL
09-24-14	FINAL	CC
10-02-14	AC PAD	CC

W.O. No. 118390

G.F. No. FAH13010212

Buyer: FAHAD GHAFFAR
CASSANDRA GHAFFAR

Mortgage Co.: IBERIABANK

Title Company: FIDELITY NATIONAL TITLE INSURANCE COMPANY

STATE OF TEXAS REGISTERED DANIEL W. GOODALE 4919 PROFESSIONAL LAND SURVEYOR

10/2/14

Hoffman Land Surveying, Ltd.,LLP

5245 LANGFIELD ROAD - HOUSTON, TEXAS 77040 - (713)939-9100