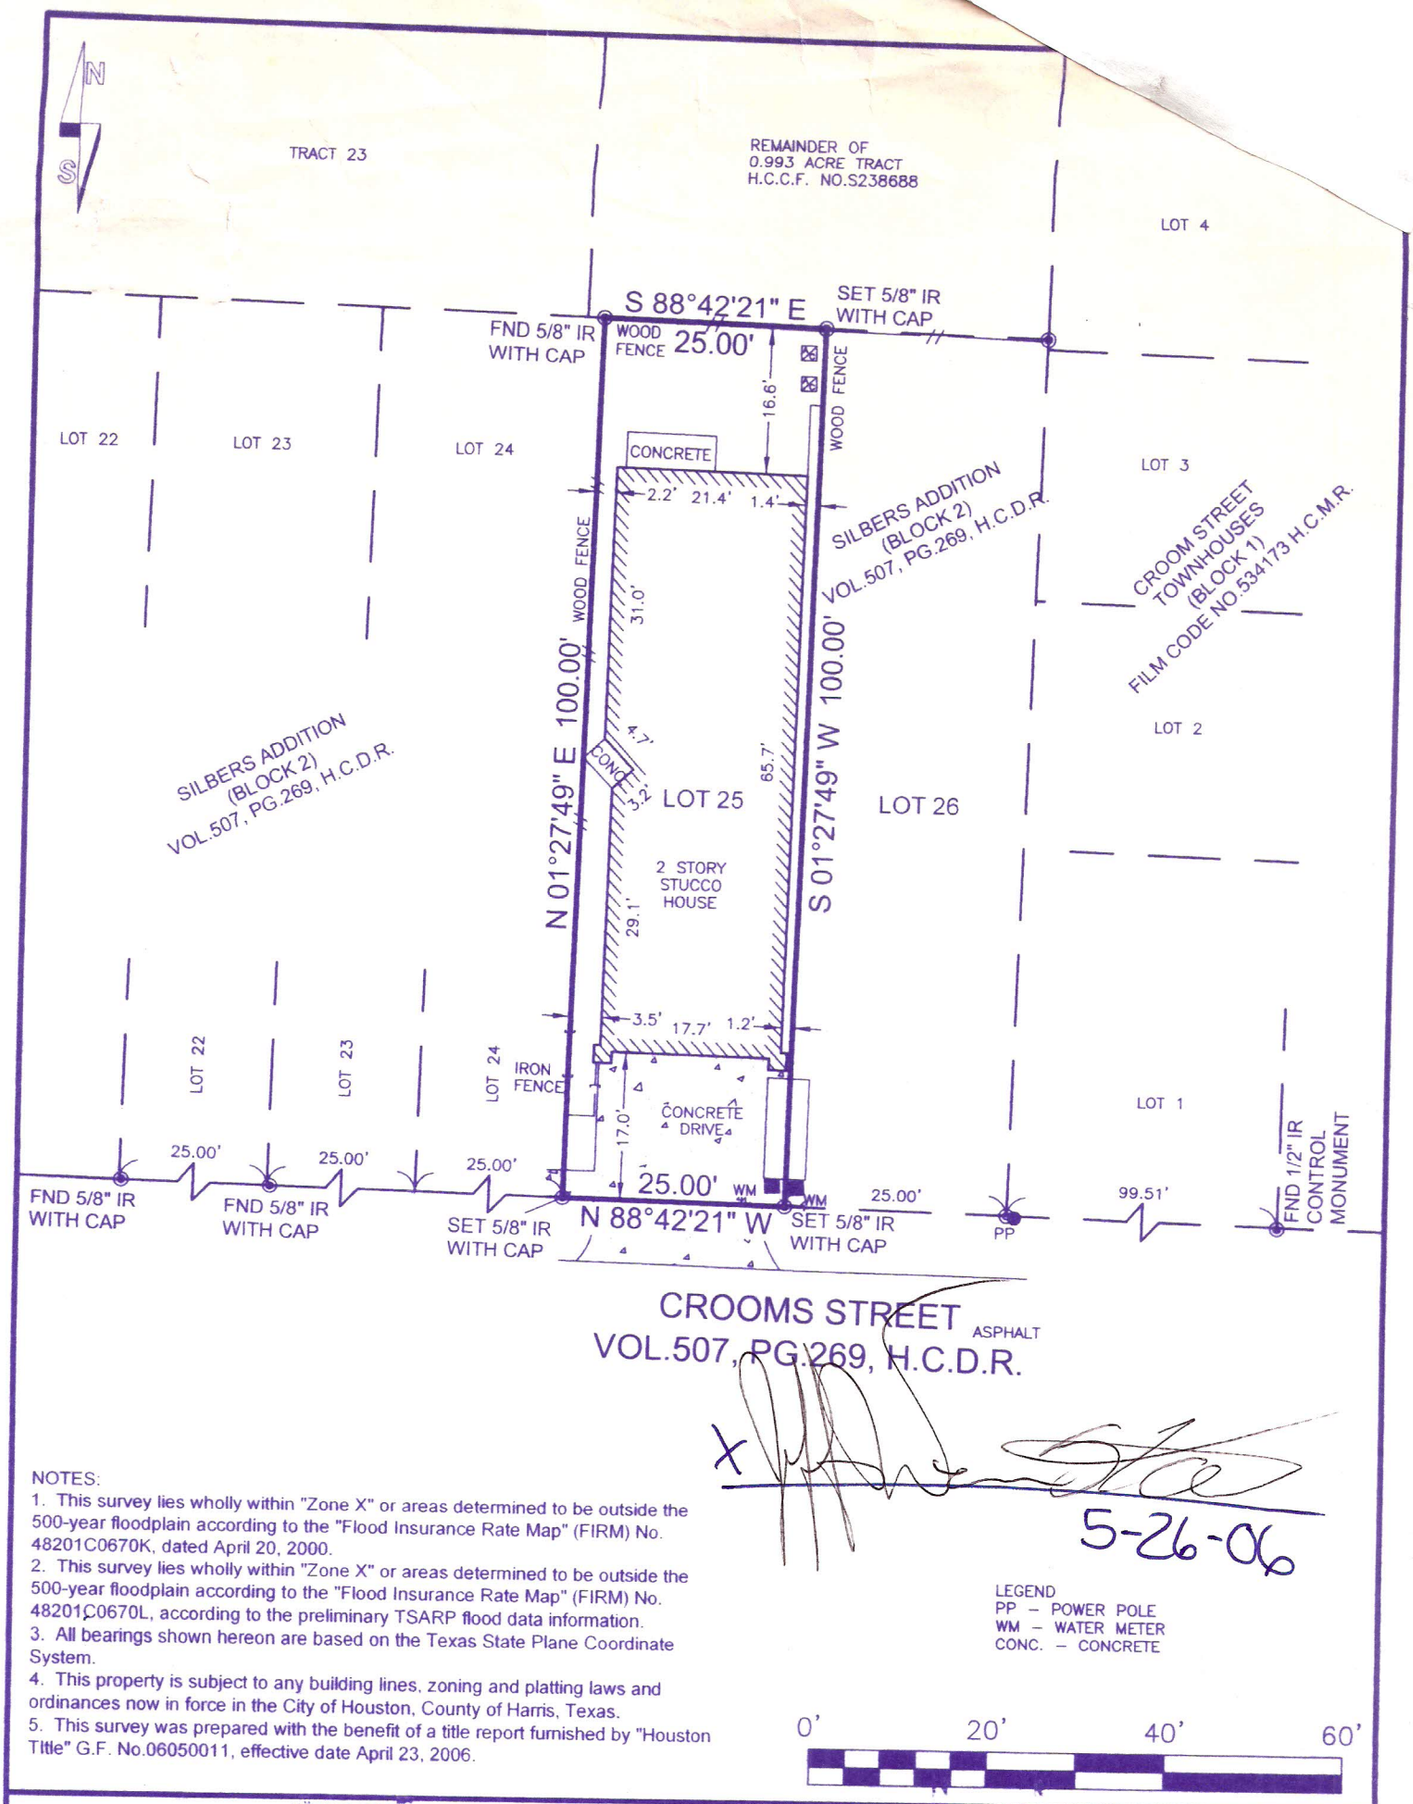

5-26-06

NOTES:

1. This survey lies wholly within "Zone X" or areas determined to be outside the 500-year floodplain according to the "Flood Insurance Rate Map" (FIRM) No. 48201C0670K, dated April 20, 2000.
2. This survey lies wholly within "Zone X" or areas determined to be outside the 500-year floodplain according to the "Flood Insurance Rate Map" (FIRM) No. 48201C0670L, according to the preliminary TSARP flood data information.
3. All bearings shown hereon are based on the Texas State Plane Coordinate System.
4. This property is subject to any building lines, zoning and platting laws and ordinances now in force in the City of Houston, County of Harris, Texas.
5. This survey was prepared with the benefit of a title report furnished by "Houston Title" G.F. No.06050011, effective date April 23, 2006.

LEGEND
PP – POWER POLE
WM – WATER METER
CONC. – CONCRETE

0' 20' 40' 60'

PROPERTY INFORMATION				DRAWING INFORMATION			
LOT	BLOCK	SUBDIVISION		SCALE	1" - 20'		
25	2	SILBERS ADDITION		PROJ. #	05-036		
				FILE	LOT 25.DWG		
ADDRESS: 5508 CROOMS STREET HOUSTON, TEXAS 77007		KMAP:		FIELD BY		DRAFTING BY	
		FACET:		BY	KEVIN	BY	DEM
PURCHASER: Jeffrey Weinstock & Sheryl Weinstock		SURVEY: -		DATE	4-10-06	DATE	4-11-06
RECORDING: VOL.507, PG.269, H.C.D.R.		COUNTY: HARRIS		FB	Field Book	VER	R14

I, Kevin K. Kolb, do hereby certify this plat correctly represents a boundary survey made under my supervision on the ground on 2-9-05 in accordance with the information provided me and correctly represents the facts as found at the time of this survey. There are no encroachments except as shown hereon.

WITNESS MY HAND AND SEAL
THIS THE 22th DAY OF MAY, 2006

Kevin K. Kolb
Registered Professional Land Surveyor
Texas Registration No. 5269

STATE OF TEXAS
REGISTERED
KEVIN K. KOLB
5269
PROFESSIONAL
LAND SURVEYOR

Prepared by

TOTAL SURVEYORS, INC

4301 Center Street
Deer Park, TX 77536

Phone: 281 479-8719
Fax: 281 930-8110

TOTALSURVEYORS.COM