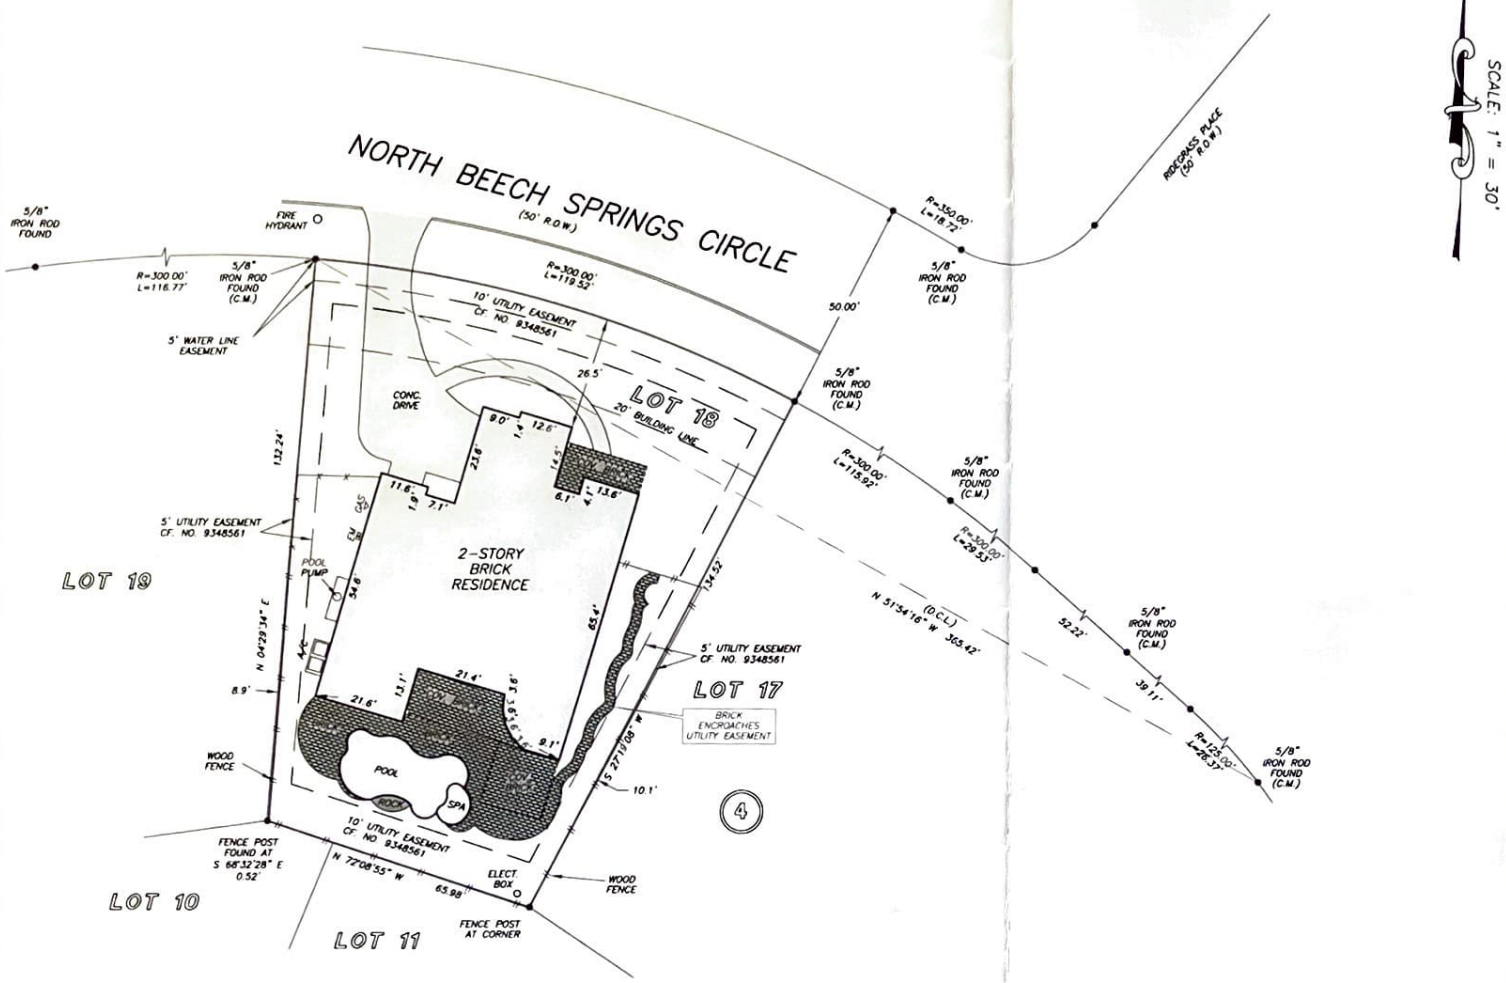

GF NO. CTH-WD-CTT15649575LWD CHICAGO TITLE
ADDRESS: 46 NORTH BEECH SPRINGS CIRCLE
SPRING, TEXAS 77389
BORROWER: JOHN BARTON PORTER AND
CYNTHIA A. PORTER

LOT 18, BLOCK 4
THE WOODLANDS, VILLAGE OF CREEKSIDE PARK, SECTION 10

ACCORDING TO THE MAP OR PLAT THEREOF RECORDED IN VOLUME 625, PAGE 282 OF THE MAP RECORDS OF HARRIS COUNTY, TEXAS

NOTE: AGREEMENT BY AND BETWEEN DEVELOPER AND CENTERPOINT ENERGY FOR INSTALLATION OF OVERHEAD/UNDERGROUND ELECTRICAL DISTRIBUTION SYSTEM CF NO. 2008047381 7

THIS PROPERTY DOES NOT LIE WITHIN THE 100 YEAR FLOOD PLAIN AS PER FIRM PANEL NO. 48201C 00070 L
MAP REVISION: 06/18/2007
ZONE X
BASED ONLY ON VISUAL EXAMINATION OF MAPS. INACCURACIES OF FEMA MAPS PREVENT EXACT DETERMINATION WITHOUT DETAILED FIELD STUDY.

A SUBSURFACE INVESTIGATION WAS BEYOND THE SCOPE OF THIS SURVEY.

D.C.L.=DIRECTIONAL CONTROL LINE
RECORD BEARING: VOL. 625, PG. 282, H.C.M.R.

DRAWN BY: VT

I HEREBY CERTIFY THAT THIS SURVEY WAS MADE ON THE GROUND, THAT THIS PLAT CORRECTLY REPRESENTS THE FACTS FOUND AT THE TIME OF SURVEY AND THAT THERE ARE NO ENCROACHMENTS APPARENT ON THE GROUND, EXCEPT AS SHOWN HEREON. THIS SURVEY IS CERTIFIED FOR THIS TRANSACTION ONLY AND ABSTRACTING PROVIDED IN THE ABOVE REFERENCED TITLE COMMITMENT WAS RELIED UPON IN PREPARATION OF THIS SURVEY.

GEORGE GALE
PROFESSIONAL LAND SURVEYOR
NO. 4678
JOB NO. 15-02575
MARCH 30, 2015

STATE OF TEXAS
REGISTERED
GEORGE J. GALE
4678
PROFESSIONAL
LAND SURVEYOR

Chicago Title
LACEE WALL DIEHL
281-362-2015

PRECISION surveyors
1-800-LANDSURVEY
www.precisionsurveyors.com
281-496-1586 FAX 281-496-1867 950 THREADNEEDLE STREET, SUITE 150 HOUSTON, TEXAS 77079
210-829-4941 FAX 210-829-1555 1777 NE LOOP 410 SUITE 600 SAN ANTONIO, TEXAS 78217
FIRM NO. 10063700