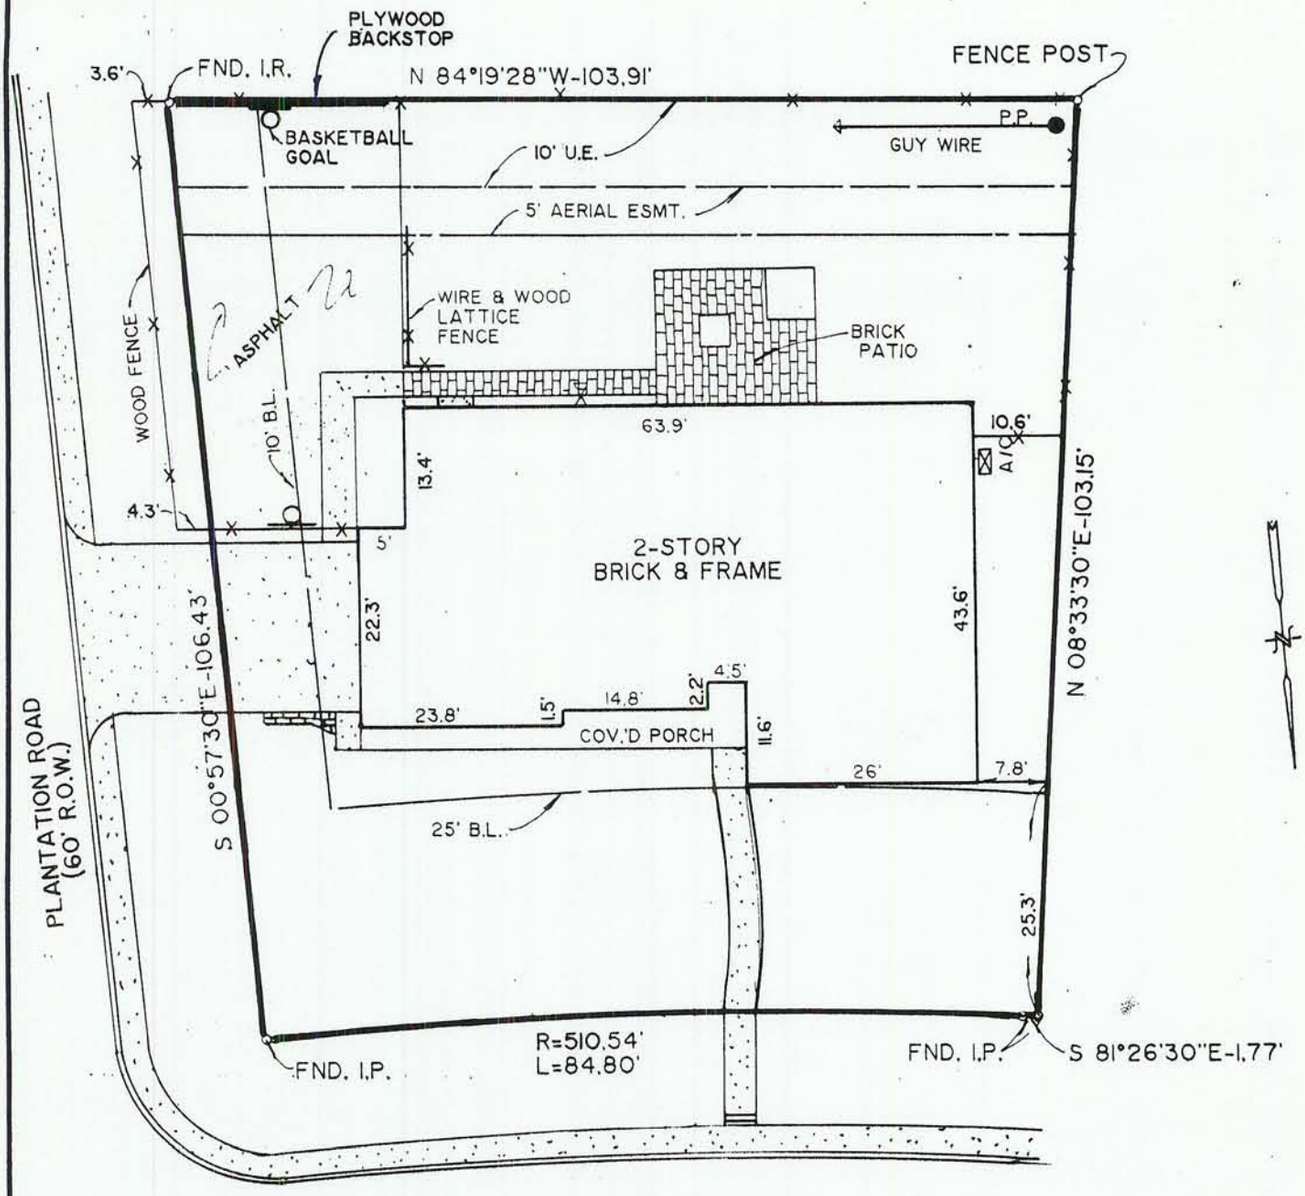

STATE OF TEXAS REGISTERED HARRY TAPLIN, JR. 2048 PROFESSIONAL LAND SURVEYOR

PLAT of SURVEY
LOT 1 BLOCK 5
REPLAT OF MEMORIAL FOREST
SECTION ONE
HARRIS COUNTY, TEXAS
VOL. 50 PG. 10 H.C.M.R.

THIS PROPERTY DOES NOT LIE WITHIN THE 100 YEAR FLOOD PLAIN PER THE FLOOD INSURANCE RATE MAP COMMUNITY PANEL NO. 4820IC0275 G REVISED DATE SEPT. 28, 1990.

PURCHASER: DANIEL K. CRADDOCK & M'ARDI L. REID

ADDRESS: 12203 MOSSY CUP DRIVE

COMMONWEALTH LAND TITLE CO. GF NO. 9115135

I HEREBY CERTIFY THAT THIS SURVEY WAS MADE ON THE GROUND UNDER MY SUPERVISION AND THAT THIS PLAT CORRECTLY REPRESENTS THE FACTS AS FOUND AT THE TIME OF THE SURVEY.

Harry Taplin Jr.

REGISTERED PROFESSIONAL LAND SURVEYOR NO 2048

TE **TAPLIN ENGINEERING, INC.**
ENGINEERS-SURVEYORS
1505 HIGHWAY 6 SO./ SUITE 100/HOUSTON, TX 77077
(713) 496-5896 FAX (713) 496-5898

SCALE: 1" = 20'	JOB NO. 103-002
DATE: 4/29/91	FIELD BOOK NO. FILE
REVISED DATE:	DRAWN BY: