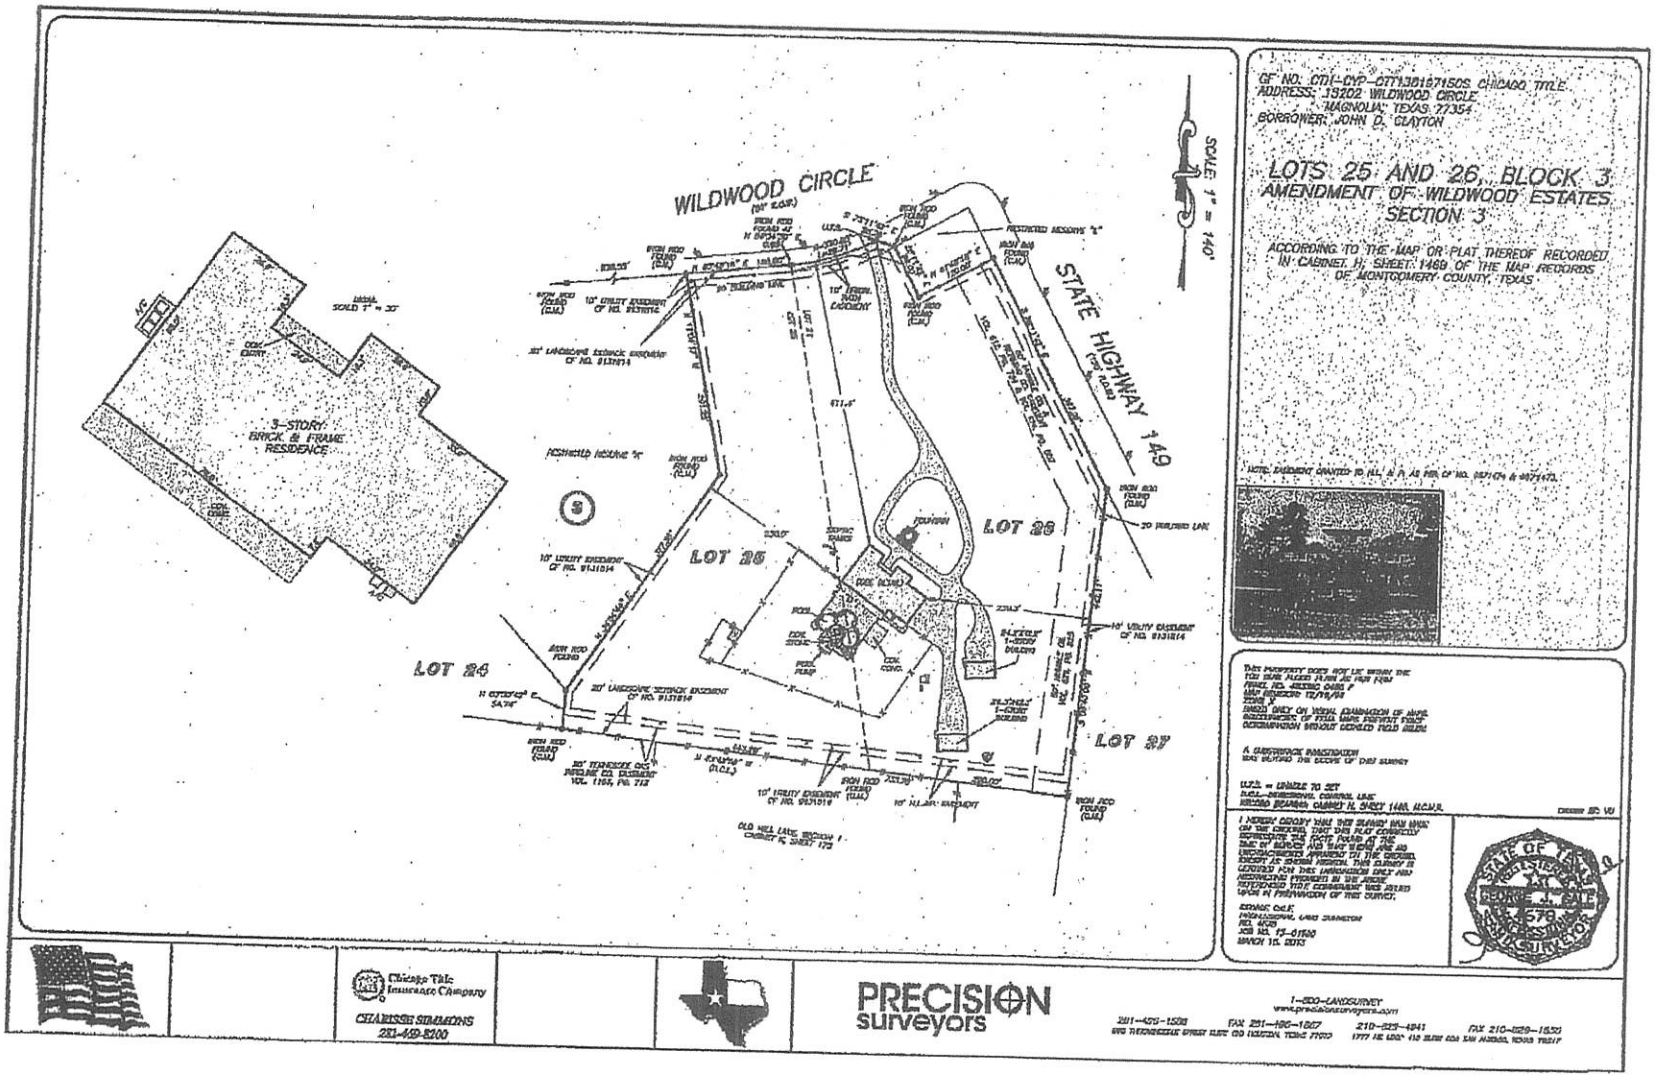
GF NO. CTH-CYP-CTT130167150S CHICAGO TITLE
ADDRESS: 13202 WILDWOOD CIRCLE
MAGNOLIA, TEXAS 77354
BORROWER: JOHN D. CLAYTON
LOTS 25 AND 26, BLOCK 3
AMENDMENT OF WILDWOOD ESTATES
SECTION 3
ACCORDING TO THE MAP OR PLAT THEREOF RECORDED IN CABINET H, SHEET 1469 OF THE MAP RECORDS OF MONTGOMERY COUNTY, TEXAS
WILDWOOD CIRCLE
STATE HIGHWAY 149
SCALE: 1" = 140'
3-STORY BRICK & FRAME RESIDENCE
LOT 24
LOT 25
LOT 26
LOT 27
Chicago Title Insurance Company
CHARISSE SIMMONS
281-449-8200
PRECISION surveyors
1-800-LANDSURVEY
www.precisionsurveyors.com
281-459-1508
FAX 281-496-1867
210-823-4941
FAX 210-829-1830