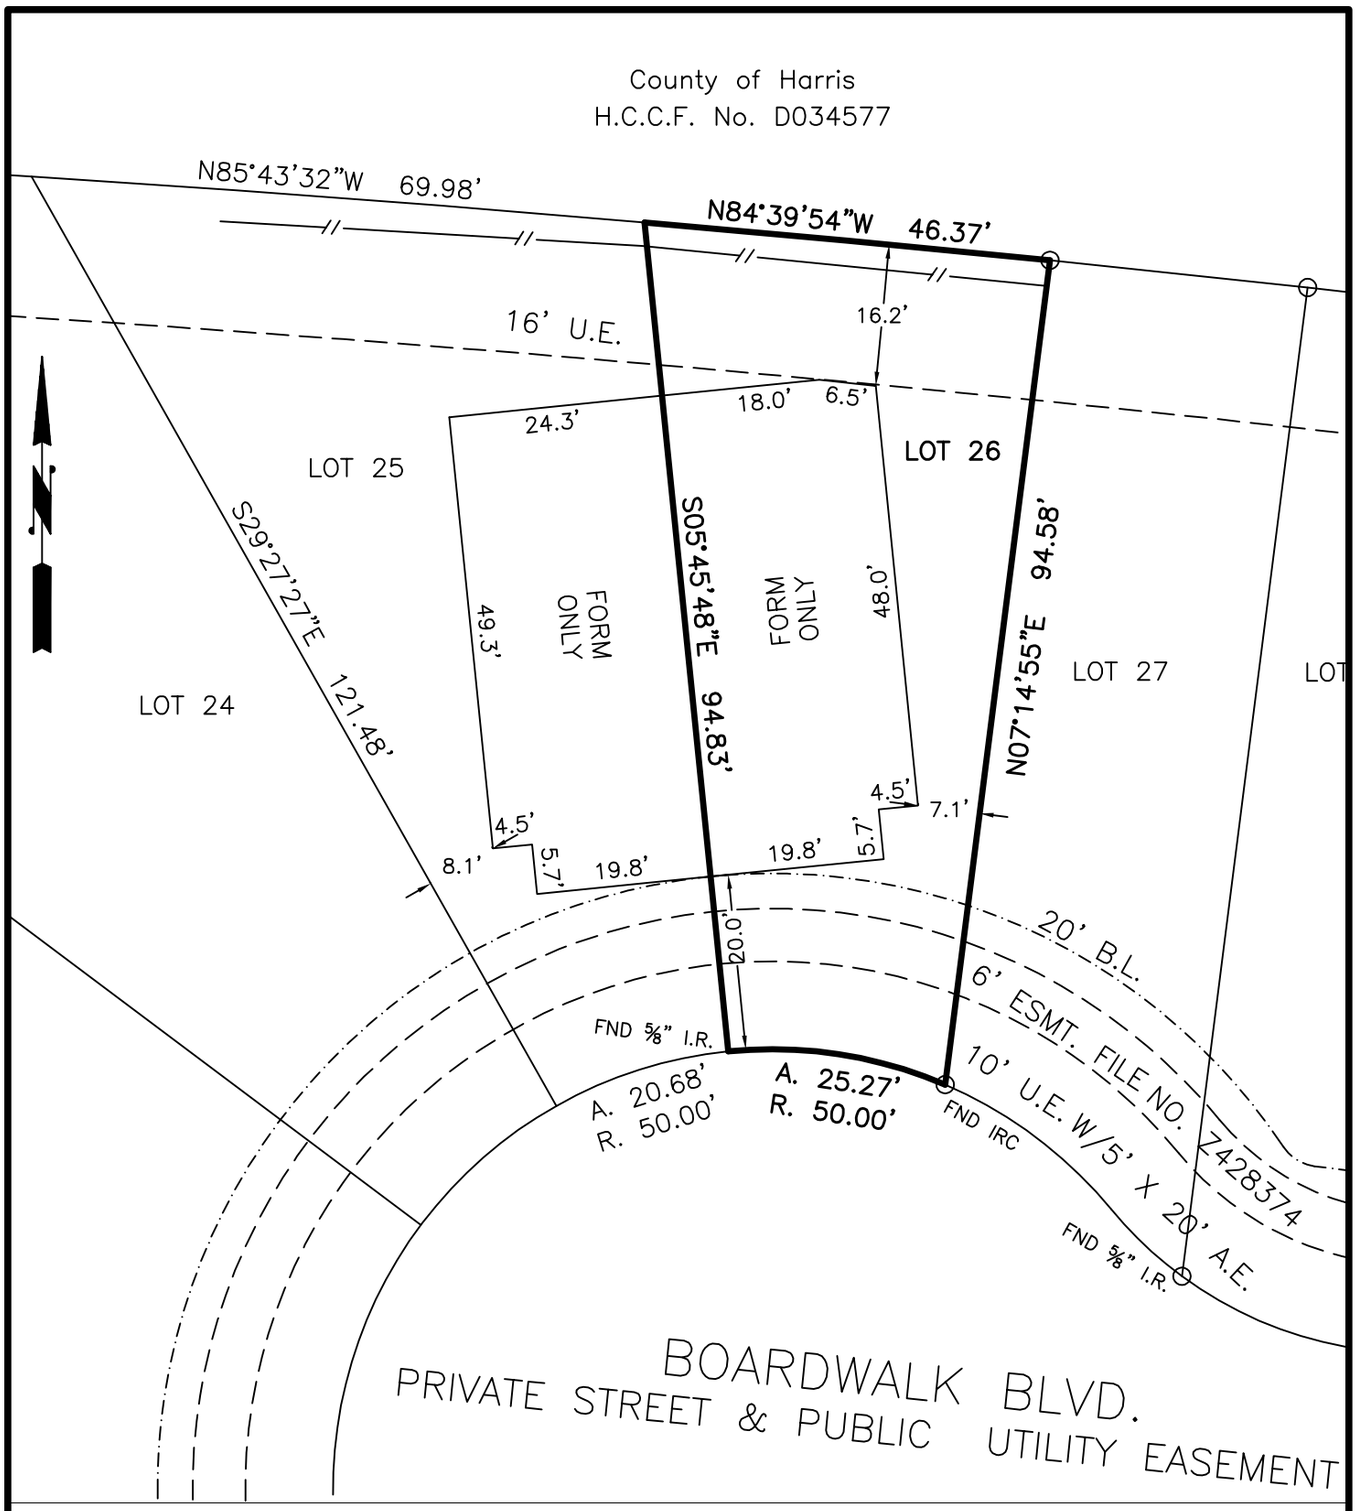

FORM ONLY
PROPERTY ADDRESS: 4132 BOARDWALK BOULEVARD SEABROOK TX.

Lot 26 of the Point on Taylor Lake, a subdivision in Harris County, Texas, according to the map or plat thereof, recorded in Film Code No. 585061 of the Map Records of Harris County, Texas.
Basis of Bearing: Grid North, Texas State Plane Coordinate System NAD83, Texas South Central Zone.

I, the undersigned, a Registered Professional Land Surveyor of the State of Texas, do hereby certify that this survey was made on the ground of the property legally described hereon and is true and correct to the best of my knowledge and belief.

Robert D. Ellis, R.P.L.S.
Tx. Reg. No. 4006

NOTE:
Surveyor has made no search for easements, encumbrances, restrictive covenants, zoning ordinances, building codes, ownership title evidence, mineral owner rights, or mineral interest rights that may affect this property.

Date: 09-01-15
Scale: 1" = 20'
Project No.: 1392

ELLIS SURVEYING SERVICES
2805 25th Avenue North Texas City, TX 77591
Tel: (409) 938-8700 Fax (866) 678-7685
Texas Firm Reg. No. 100340-00

STATE OF TEXAS
REGISTERED
ROBERT D. ELLIS
4006
PROFESSIONAL
LAND SURVEYOR