TX 77355

No.
1026
TLE Co. - MAGNOLIA
TRS:
EYLER AND V. JEAN EYLER

a subdivision in Montgomery County, Texas,
according to the map or plat thereof recorded
in Cabinet "L", Sheet 68, of the
Map Records of Montgomery County, Texas.

SHARON LO

(60 Ft. R-O-W)

According to the recorded
roperty is in Zone "X" and
lood Zone.

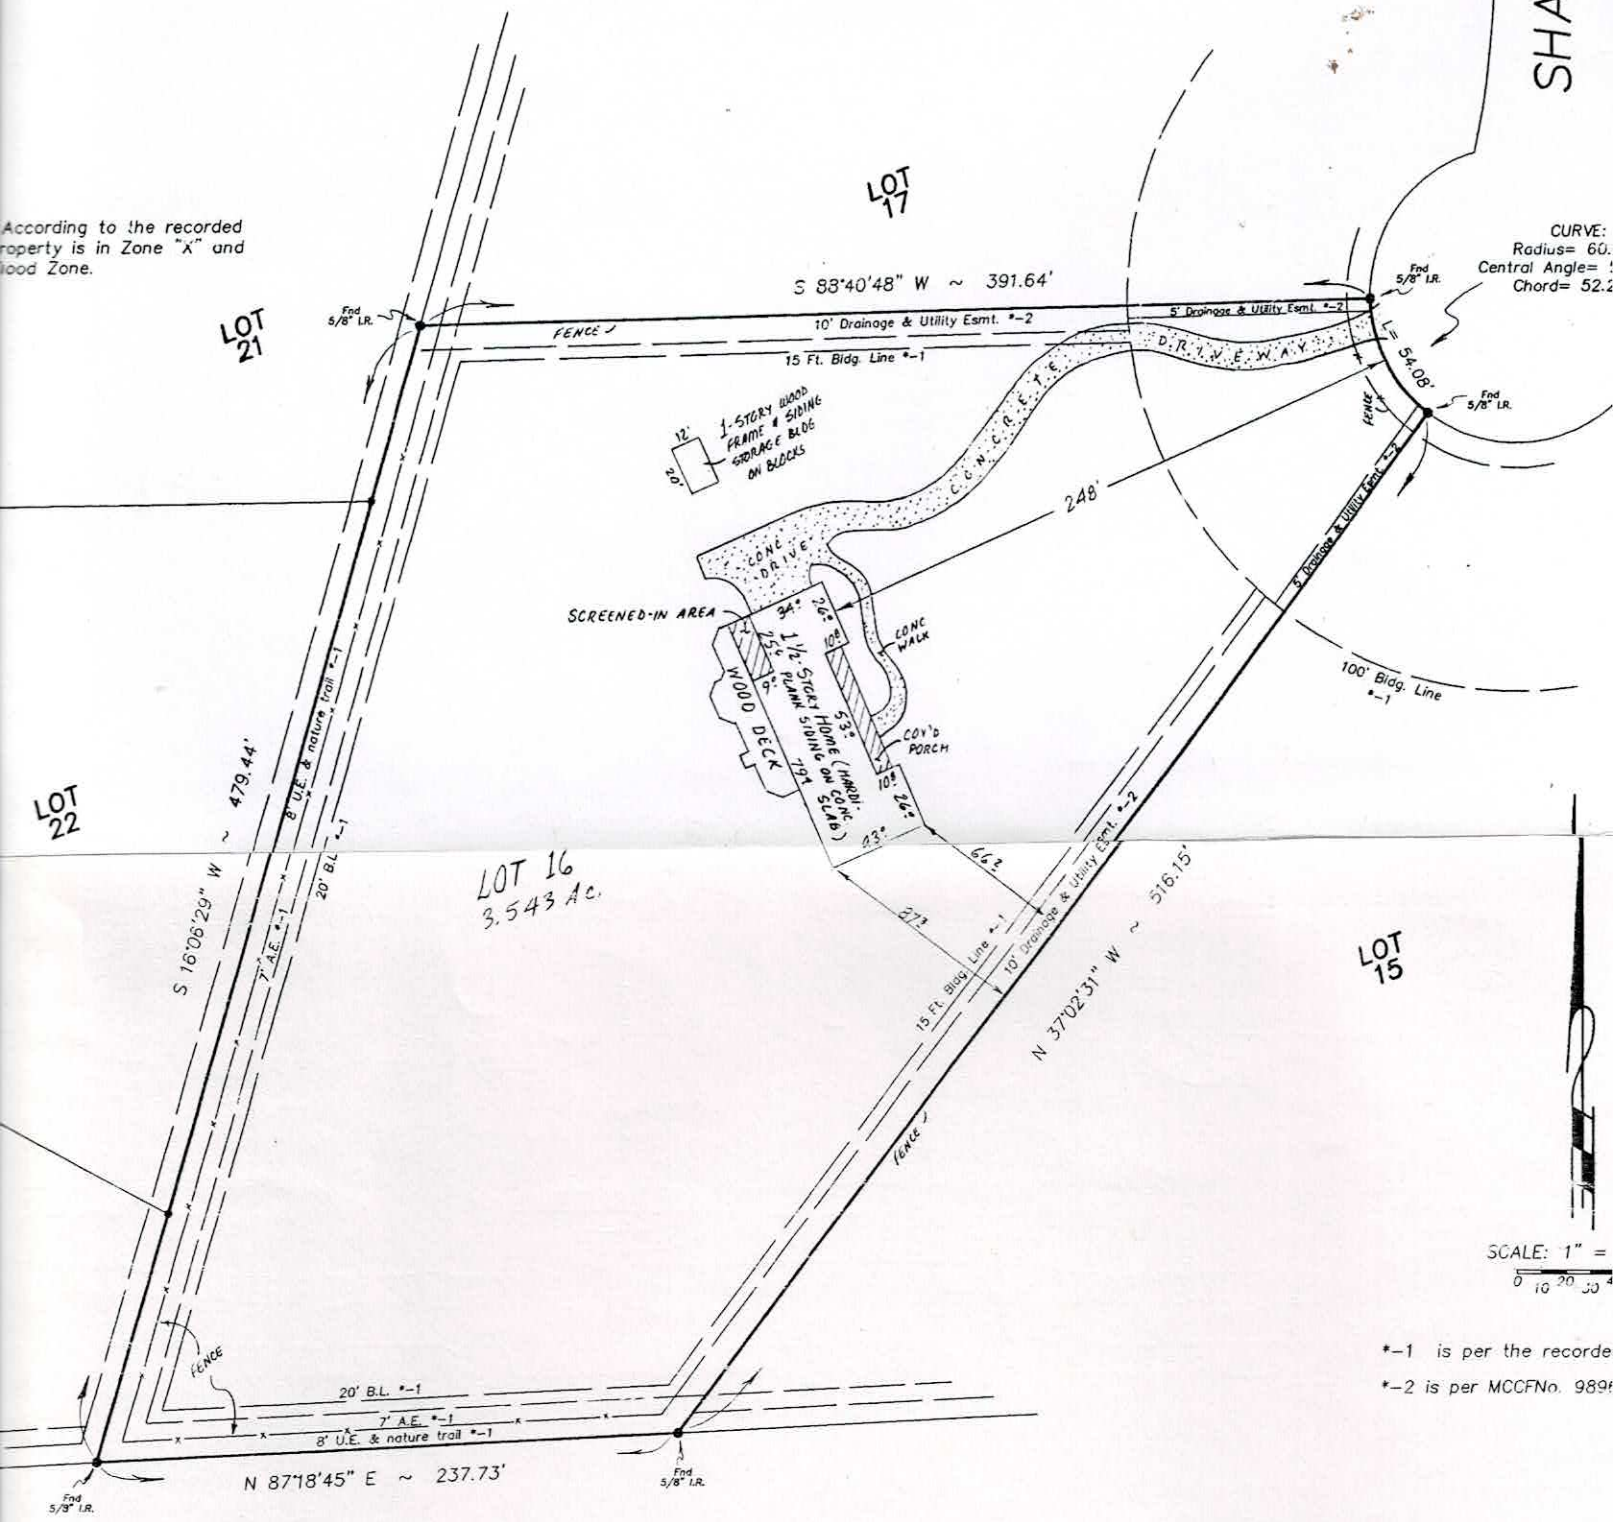

SCALE: 1" =
0 10 20 30 4

*-1 is per the recorde
*-2 is per MCCFNo. 989

do hereby certify that this survey was made by me
ground of the property described and depicted above
t it is correct in all that it implies. All visible
nts and rights-of-way are shown as well as all improvements
re are no conflicts, descrepancies, shortages in area of
y line, or any overlapping of improvements except as
ereon.

STATE OF TEXAS
REGISTERED

Prepared by
TONY SWONKE LAND SU
700 Kane Street
Tomball, TX 77375
281 351 SRVY (778