COPYRIGHT 1993

JOB. NO. 2193-93

BY GRAPHIC PLOTTING ONLY THIS PROPERTY Is Not IN THE 100 YEAR FLOOD PLAIN ACCORDING TO N.F.I.P. MAP 48201C 0085H REV. 9/30/92 ZONE X. WE DO NOT ASSUME RESPONSIBILITY FOR EXACT DETERMINATION.

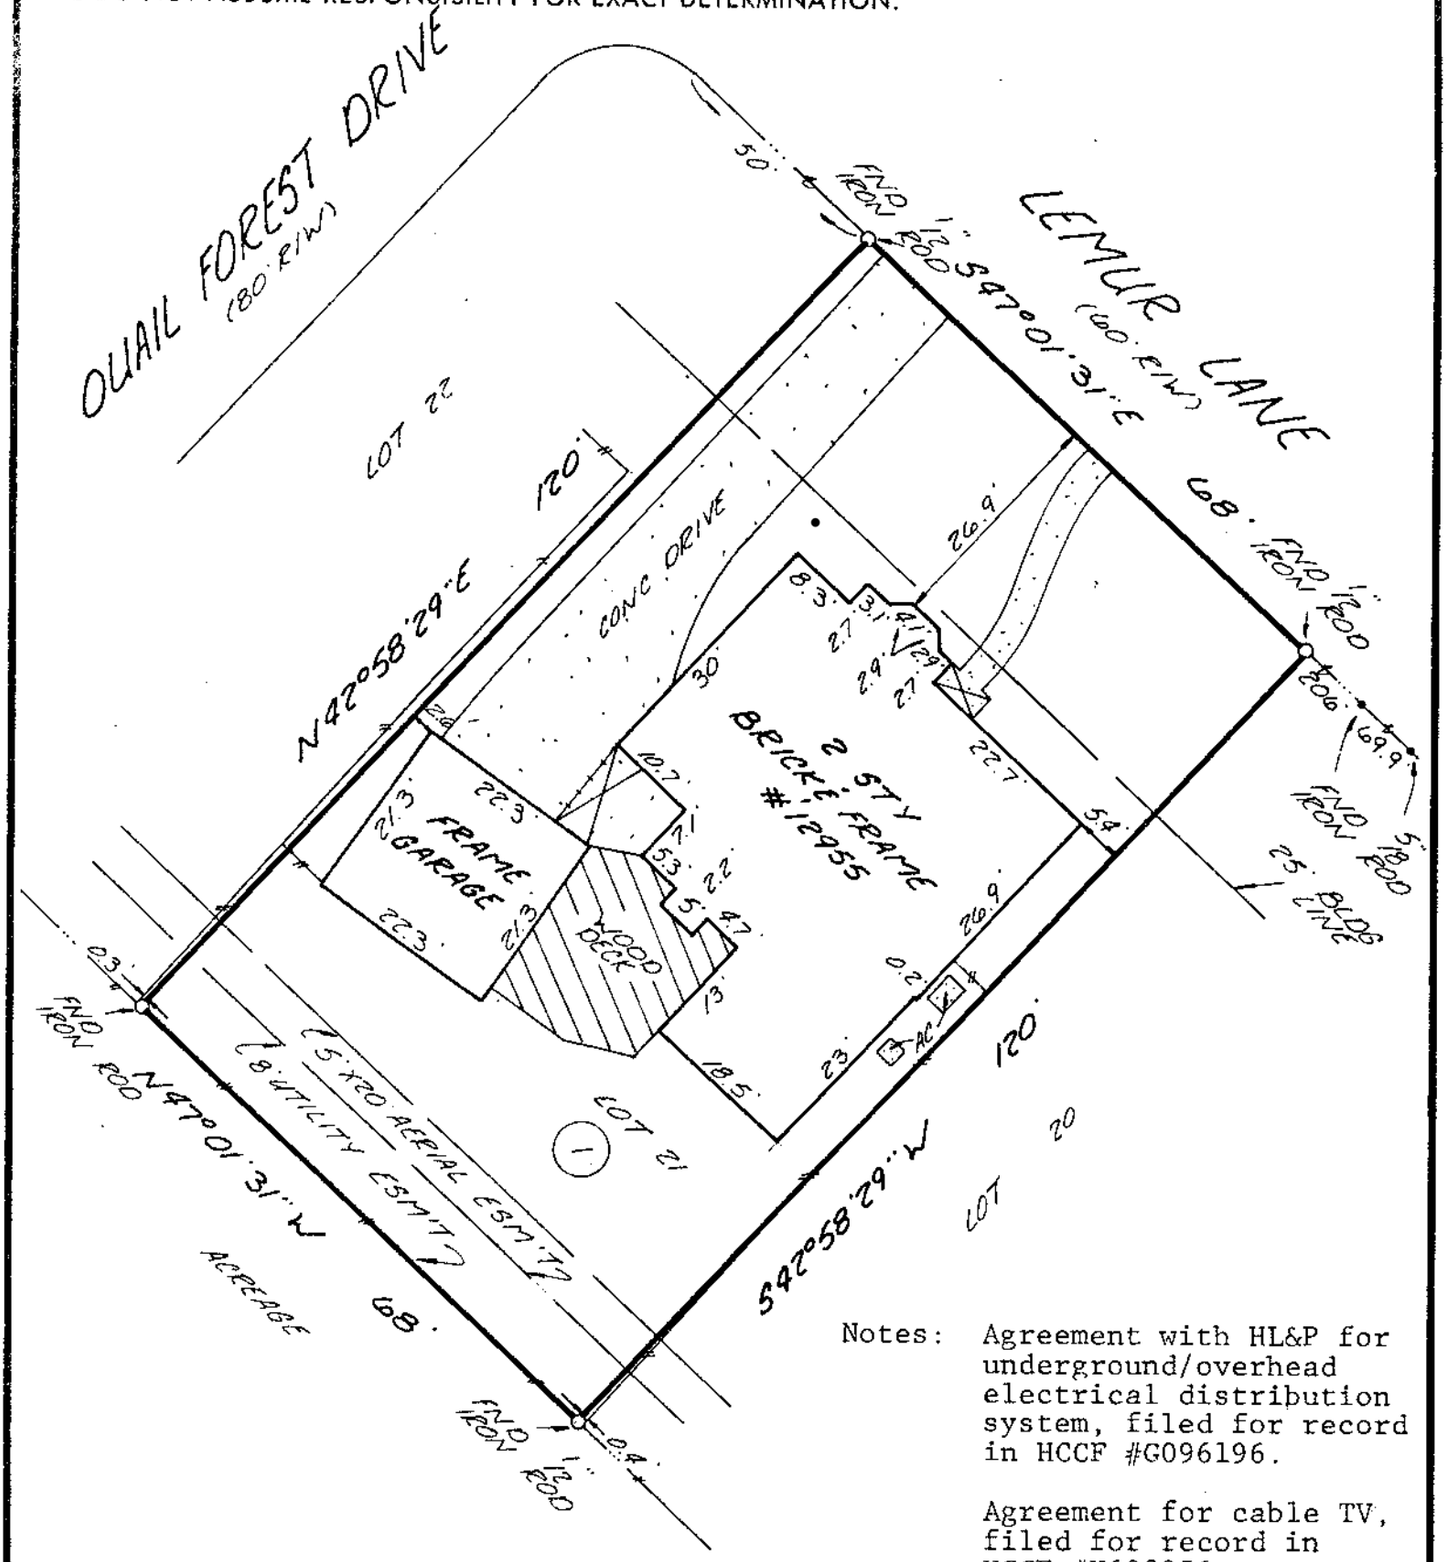

Notes: Agreement with HL&P for underground/overhead electrical distribution system, filed for record in HCCF #G096196.

Agreement for cable TV, filed for record in HCCF #H698356.

I, Allen D. Hughes, a Registered Professional Land Surveyor in the State of Texas, do hereby Certify that this survey was this day made on the ground, under my supervision, of the property described hereon (and/or by metes and bounds on attached sheet), is correct and there are no encroachments apparent on the ground, and that all improvements be wholly within the property lines, except as shown or noted hereon. This survey is certified for this transaction only. This survey was performed in connection with the transaction described in

GF 93407939 of Title Agency of Texas

Lot 21 Block 1 of Quail Forest, Section 1,

According to the map or plat thereof recorded in Volume 280, Page 99

of the Map records of Harris County, Texas.

Witness my hand this 20th day of September, 1993

Purchaser: Daniel J. Zell and wife, Terry H. Zell

Address: 12955 Lemur Lane, Cypress, Texas 77429

Lender: First Union Mortgage Corporation

N

SCALE: 1" = 20'

STATE OF TEXAS REGISTERED ALLEN D. HUGHES 3891 PROFESSIONAL LAND SURVEYOR

11231 RICHMOND AVE. D-105
HOUSTON, TEXAS 77082
PHONE 713-496-9977
FAX 713-496-9989
1-800-336-2840

Hughes - Southwest Surveying Co.

ALLEN D. HUGHES
REGISTERED PROFESSIONAL LAND SURVEYOR NO. 3891

REVISION:

DRAWN BY: CJT