AARON RODGERS AND LEIGH ANN RODGERS

822 BENT KNOLL COURT
SUGAR LAND, TEXAS 77479

FM 2759
(CRABB RIVER ROAD)
(*120'R.O.W.)

H.L.& P. AGREEMENT C.F.NO 9230250 C.F.NO 9234588 F.B.C.R.P.R.

① EASEMENT C.F.NO.9227438 F.B.C.R.P.R.

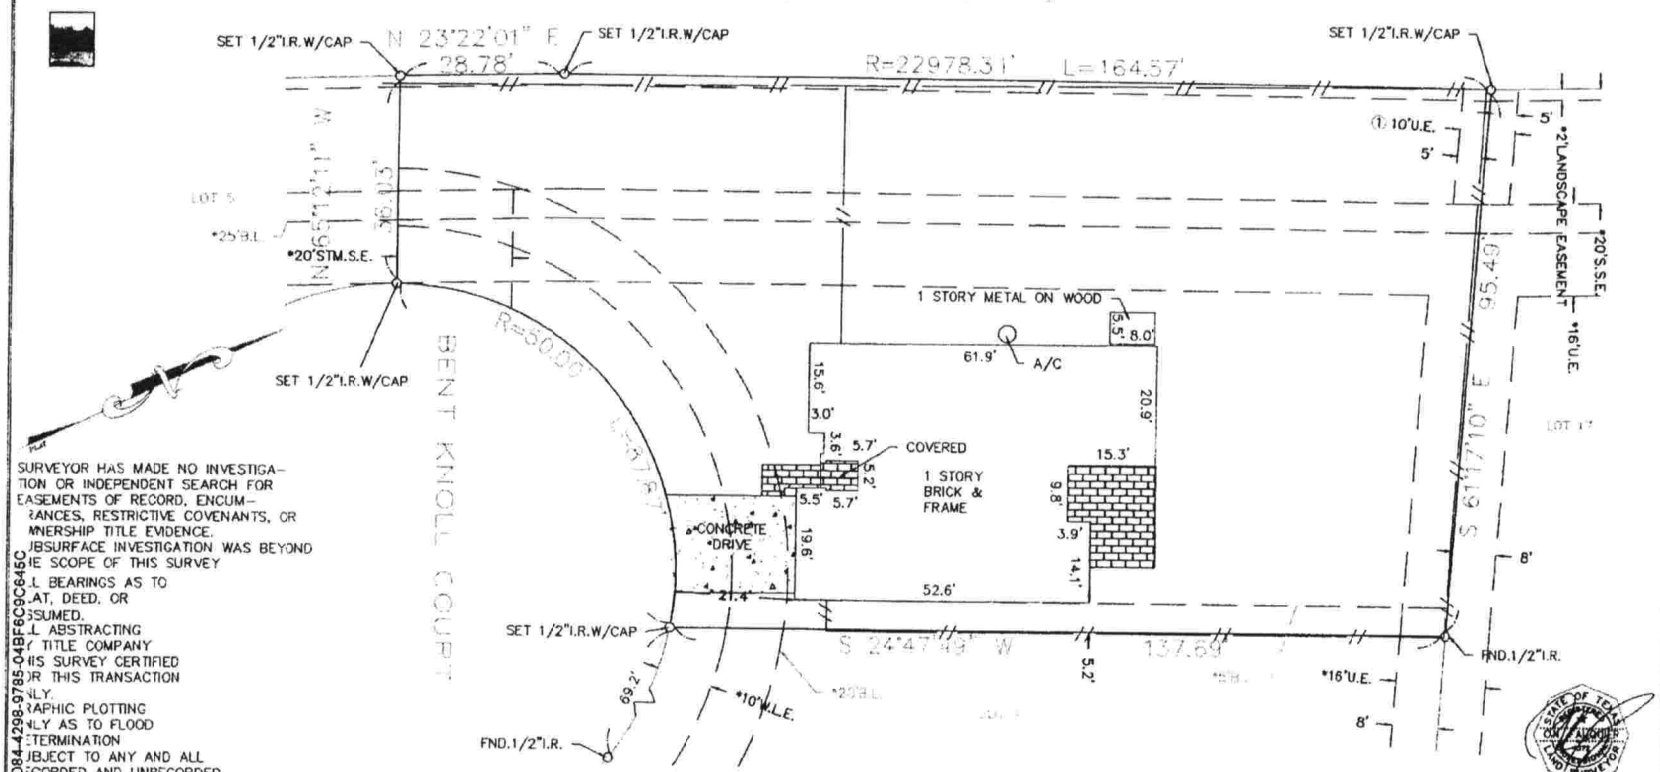

SURVEYOR HAS MADE NO INVESTIGATION OR INDEPENDENT SEARCH FOR EASEMENTS OF RECORD, ENCUMBRANCES, RESTRICTIVE COVENANTS, OR OWNERSHIP TITLE EVIDENCE. SUBSURFACE INVESTIGATION WAS BEYOND THE SCOPE OF THIS SURVEY ALL BEARINGS AS TO PLAT, DEED, OR ASSUMED. ALL ABSTRACTING BY TITLE COMPANY THIS SURVEY CERTIFIED FOR THIS TRANSACTION ONLY. GRAPHIC PLOTTING ONLY AS TO FLOOD DETERMINATION SUBJECT TO ANY AND ALL RECORDED AND UNRECORDED EASEMENTS SURVEY IS VALID ONLY IF PRINT HAS ORIGINAL SEAL & SIGNATURE OF SURVEYOR AS PER ANY AND ALL PLAT © 2012 ZONING ORDINANCE

The above tract of land is not located in the 100-flood as to the National Flood Insurance Program, Community-Panel No. 48157C 0240J ZONE X 1-3-97
The Surveyor is not responsible for final determination.

I hereby certify that the above is a representation of an actual survey made on the ground under my supervision.

CHICAGO TITLE COMPANY
Closer: Alice Keller
13131 Dairy Ashford Suite 125
Sugar Land, Texas 77478
(281) 565-1027 Fax:(281) 565-1032

G.F. NO. CTH-SLD-CTT12611324AK *THIS SURVEY CERTIFIED FOR THIS TRANSACTION ONLY*

SUBDIVISION: FINAL PLAT OF GREATWOOD KNOLL	SECTION: 4	SURVEY: N/A	ABSTRACT NO: N/A
SCALE: 1" = 20' LOT 6 BLOCK: 2	U.S. SURVEYING COMPANY, INC. *A Professional Land Surveying Company* 321 Century Plaza Drive Suite 105 Houston, Texas 77073 (281) 443-9288 FAX (281) 443-9224	REF. V. SLIDE NO. 1162/A P. SLIDE NO. 1162/B	P.R. DATE: 8-2-12
COUNTY: FORT BEND STATE: TEXAS		JOB NO. 03-8075	DRAWN BY: LGS

DocuSign Envelope ID: 3B623B35-7D84-4298-9785-04BF6C9C645C