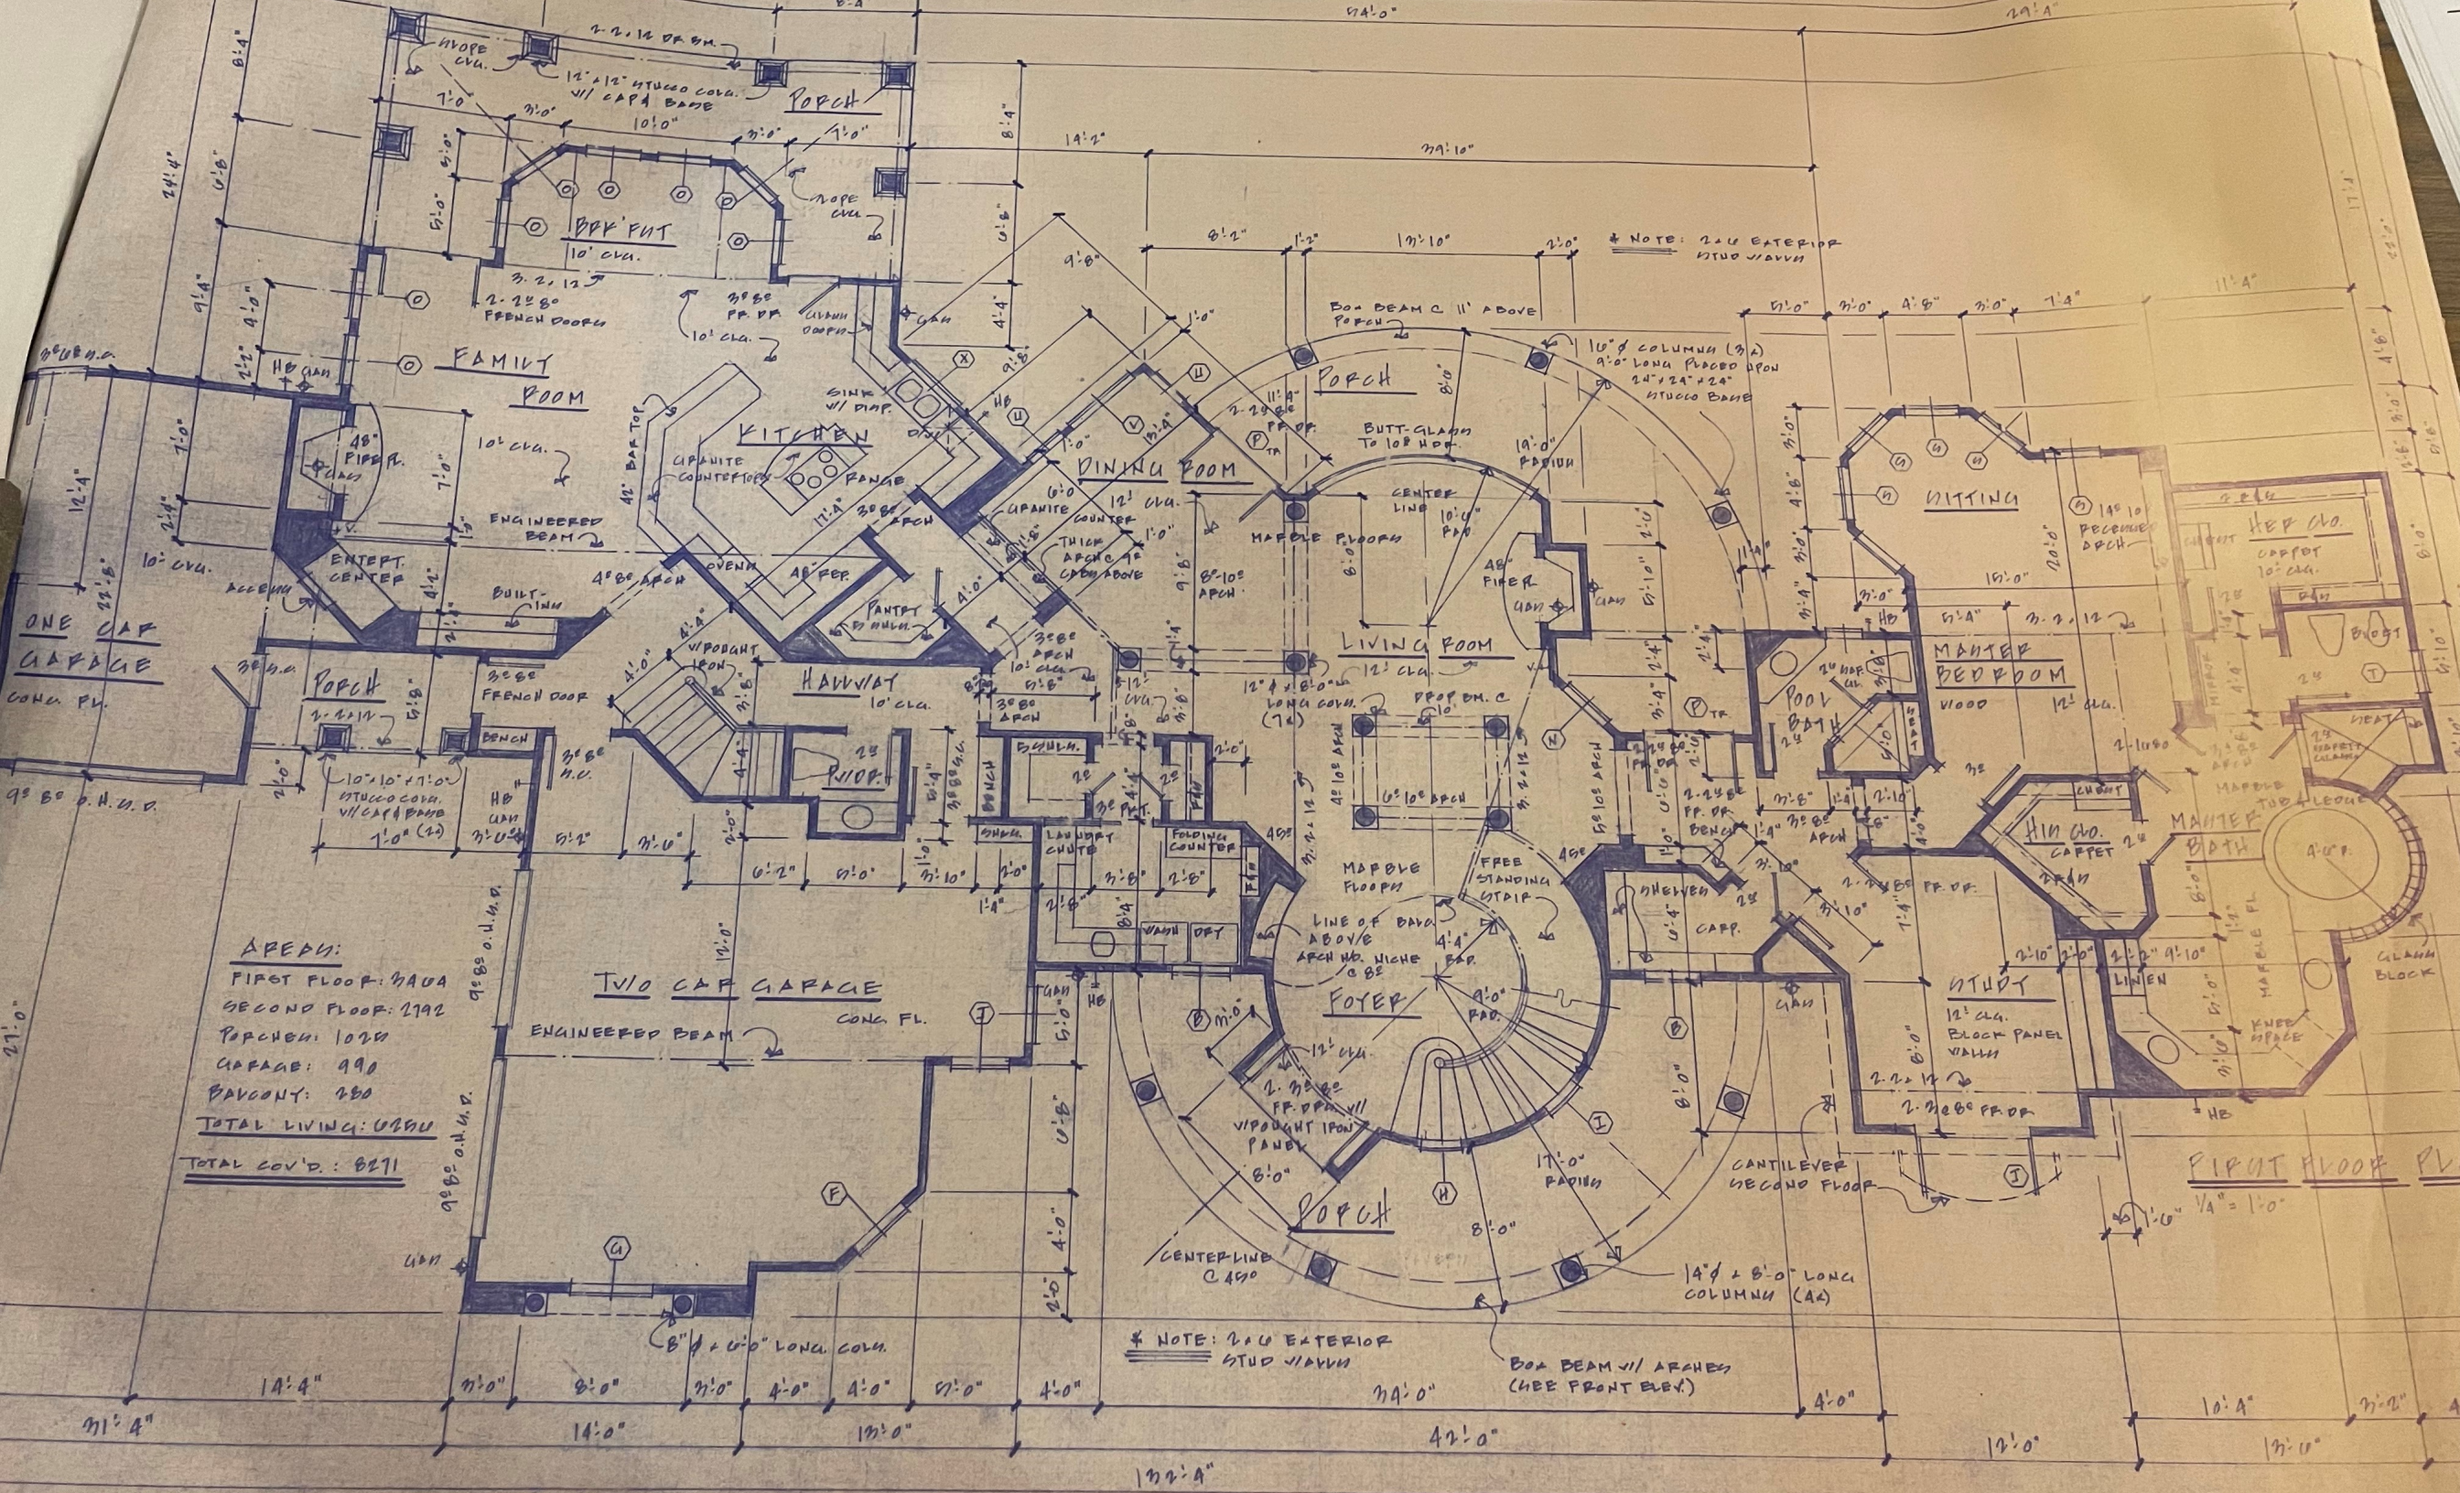
FAMILY ROOM
KITCHEN
DINING ROOM
LIVING ROOM
FOYER
PORCH
ENTERT. CENTER
ONE CAR GARAGE
CONC. FL.
HALLWAY
BRK'FST
TWO CAR GARAGE
ENGINEERED BEAM
SITTING
MASTER BEDROOM
POOL BATH
MASTER BATH
STUDY
HALL CLO.
LIN CLO.
AREAS:
FIRST FLOOR: 3404
SECOND FLOOR: 2792
PORCHES: 1028
GARAGE: 990
BALCONY: 280
TOTAL LIVING: 6196
TOTAL COV'D.: 8271
FIRST FLOOR PL
1/4" = 1'-0"