712 Oak Avenue

Lot 43, in Block 72 of ELENA TOWNSITE, an addition in Harris County, Texas, according to the map or plat thereof recorded in Volume 7, Page 20 of the Map Records of Harris County, Texas.

OLD REPUBLIC NATIONAL TITLE INSURANCE COMPANY

LEGEND

- ○ 1/2" ROD FOUND
- ⊗ 1/2" ROD SET
- ○ 1" PIPE FOUND
- ⊠ "X" FOUND/SET
- ⊛ 5/8" ROD FOUND
- ✦ POINT FOR CORNER
- □ FENCE POST FOR CORNER
- CM CONTROLLING MONUMENT
- AC AIR CONDITIONER
- PE POOL EQUIPMENT
- TE TRANSFORMER PAD
- ■ COLUMN
- ● POWER POLE
- ▲ UNDERGROUND ELECTRIC
- △ OVERHEAD ELECTRIC
- —OHP— OVERHEAD ELECTRIC POWER
- —OES— OVERHEAD ELECTRIC SERVICE
- —○— CHAIN LINK
- —□— WOOD FENCE 0.5' WIDE TYPICAL
- —ת— IRON FENCE
- —×— BARBED WIRE
- —□— DOUBLE SIDED WOOD FENCE
- EDGE OF ASPHALT
- EDGE OF GRAVEL
- CONCRETE
- COVERED AREA
- BRICK
- STONE

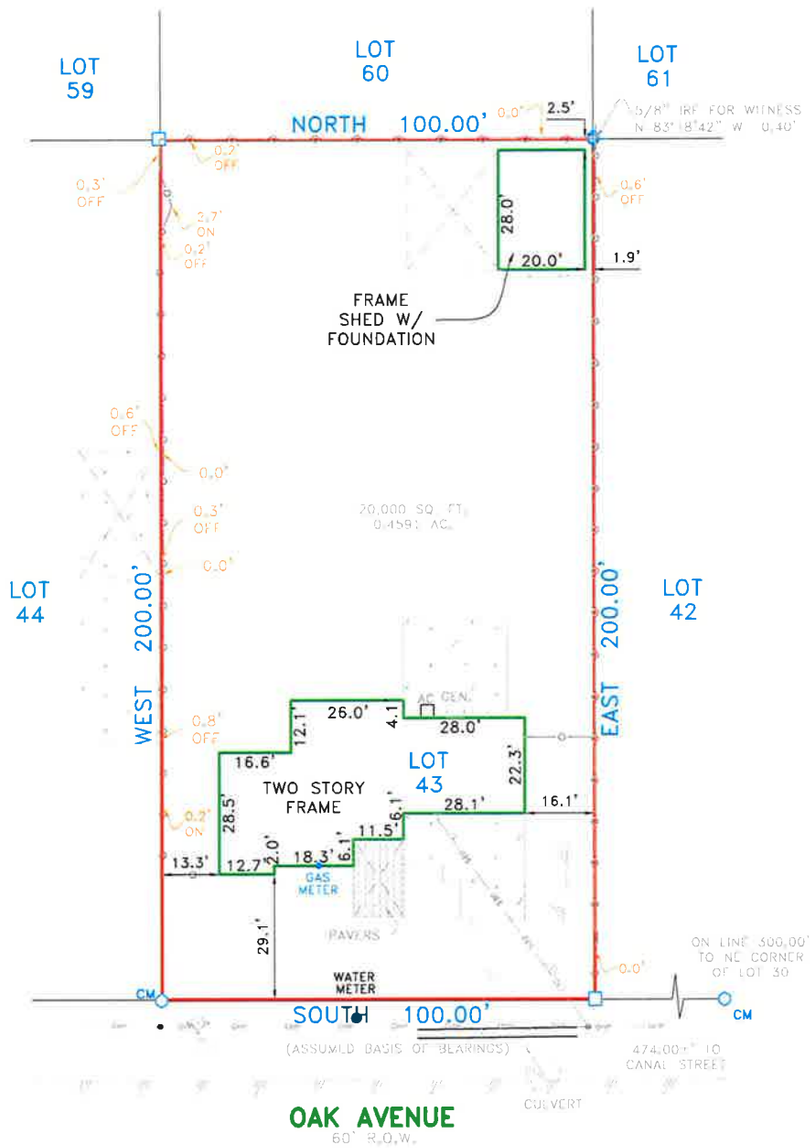

EXCEPTIONS:

NOTE: PROPERTY SUBJECT TO TERMS, CONDITIONS, AND EASEMENTS CONTAINED IN INSTRUMENTS RECORDED IN: VOL. 7, PG. 20; C.F. NO. H083481

PURHCASER: Victor H Flores Figueroa

Date: _____ Accepted by: _____ Purchaser

_____ Purchaser

NOTES:

NOTE: BEARINGS, EASEMENTS AND BUILDING LINES ARE BY RECORDED PLAT UNLESS OTHERWISE NOTED.

FLOOD NOTE: According to the F.I.R.M. No. 8201C0735M, this property does lie in Zone X and DOES NOT lie within the 100 year flood zone.

This survey is made in conjunction with the information provided by Old Republic Title. Use of this survey by any other parties and/or for other purposes shall be at user's own risk and any loss resulting from other use shall not be the responsibility of the undersigned. This is to certify that I have on this date made a careful and accurate survey on the ground of the subject property. The plat hereon is a correct and accurate representation of the property lines and dimensions are as indicated; location and type of buildings are as shown; and EXCEPT AS SHOWN, there are no visible and apparent encroachments or protrusions on the ground.

Drawn By: JAI/KOP

Scale: 1" = 30'

Date: 01/28/2021

GF No.: 21000216

Job No. 2101727

CBG SURVEYING TEXAS LLC
419 Century Plaza Dr., Ste. 110
Houston, TX 77073
P 281.443.9288
F 281.443.9224
Firm No. 10194280
www.cbgtxllc.com

STATE OF TEXAS REGISTERED TODD FINCHER 5633 PROFESSIONAL LAND SURVEYOR

TODD FINCHER R.P.L.S. NO. 5633