This property appears to be out of the 100 year flood plain, & is in insurance rate map zone X as per map 68-[illegible] of F
Dated 12-19-96

Scale: 1" = 100'
Note: All fences are 6' wood unless otherwise noted

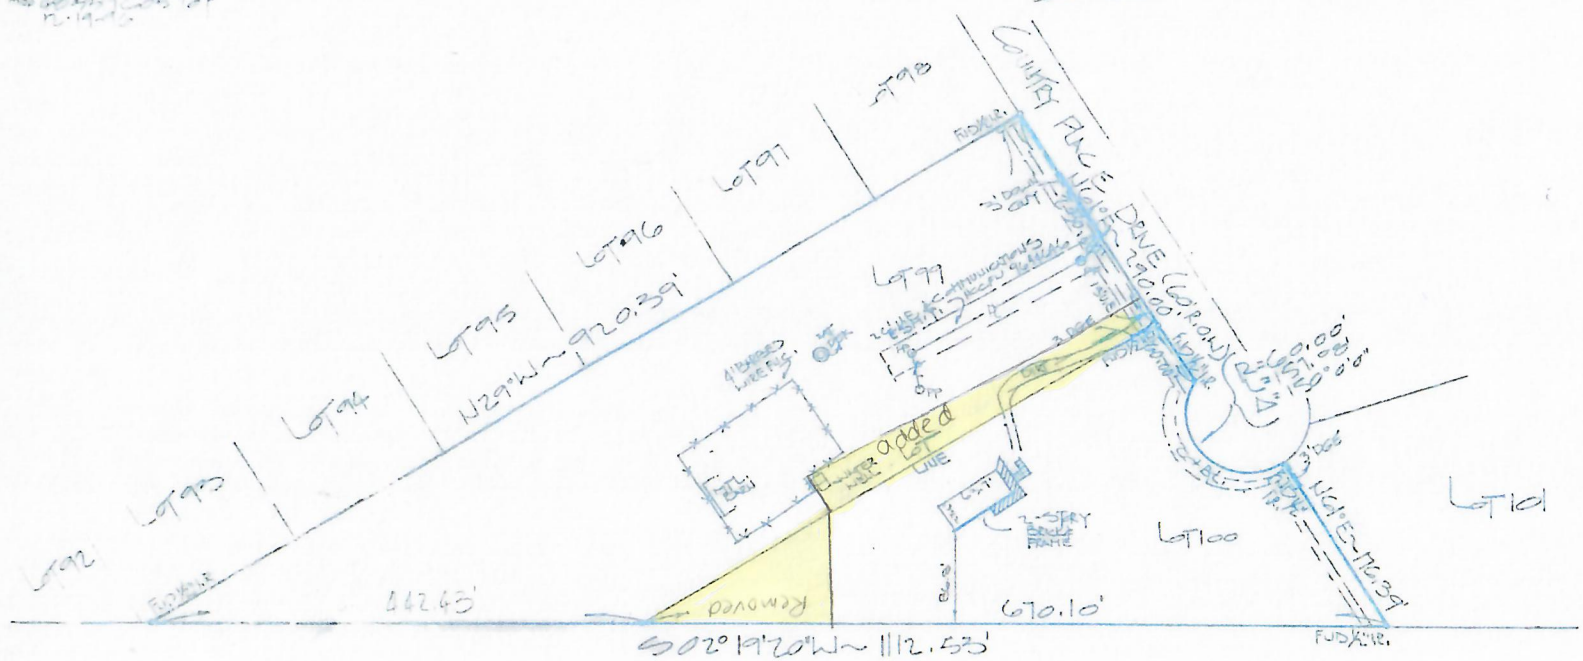

JERONIMO HARO ETAL
58.1 ACRES
VOL. 932, PG. 689
M.C.D.R.

Note:
- Basis for Bearings: THE SOUTHERLY R.O.W. LINE OF COUNTRY PLACE DR.
- Distances shown are ground distances
- All abstracting done by title company

hereby certify that this survey was made on the ground under my supervision on 11-10-98 and that this plat represents the facts found at the time of the survey

STATE OF TEXAS REGISTERED CHARLES O. BRANDT 4344 PROFESSIONAL LAND SURVEYOR

Charles Brandt 11-11-98
Charles O. Brandt R.P.L.S. No 4344 Date

LOT 99 & 100	BLOCK —	SUBDIVISION COUNTRY VILLAGE	SECTION 1
MEMORIZATION CABINET "C", SHEET 64-A MAP RECORDS		COUNTY MONTGOMERY	STATE TEXAS
ADDRESS 1849 COUNTRY PLACE DR.	CITY PORTER	LENDER WELLS RESOURCES	
PURCHASER RENE SCANTLAN AND GLEN SCANTLAN		TITLE COMPANY TEXAS AMERICAN TITLE	G.F. 700-98-2413

GULLETT & ASSOCIATES, INC.
P.O. BOX 230107
HOUSTON, TEXAS 77223
(713) 644-3219 • FAX (713) 644-4945

DRAWN BY: EB/DR
DWG NO. 98110917

Original descriptions of FEMA or flood control maps preclude a surveyor from certifying to accuracies of locations based on such maps.