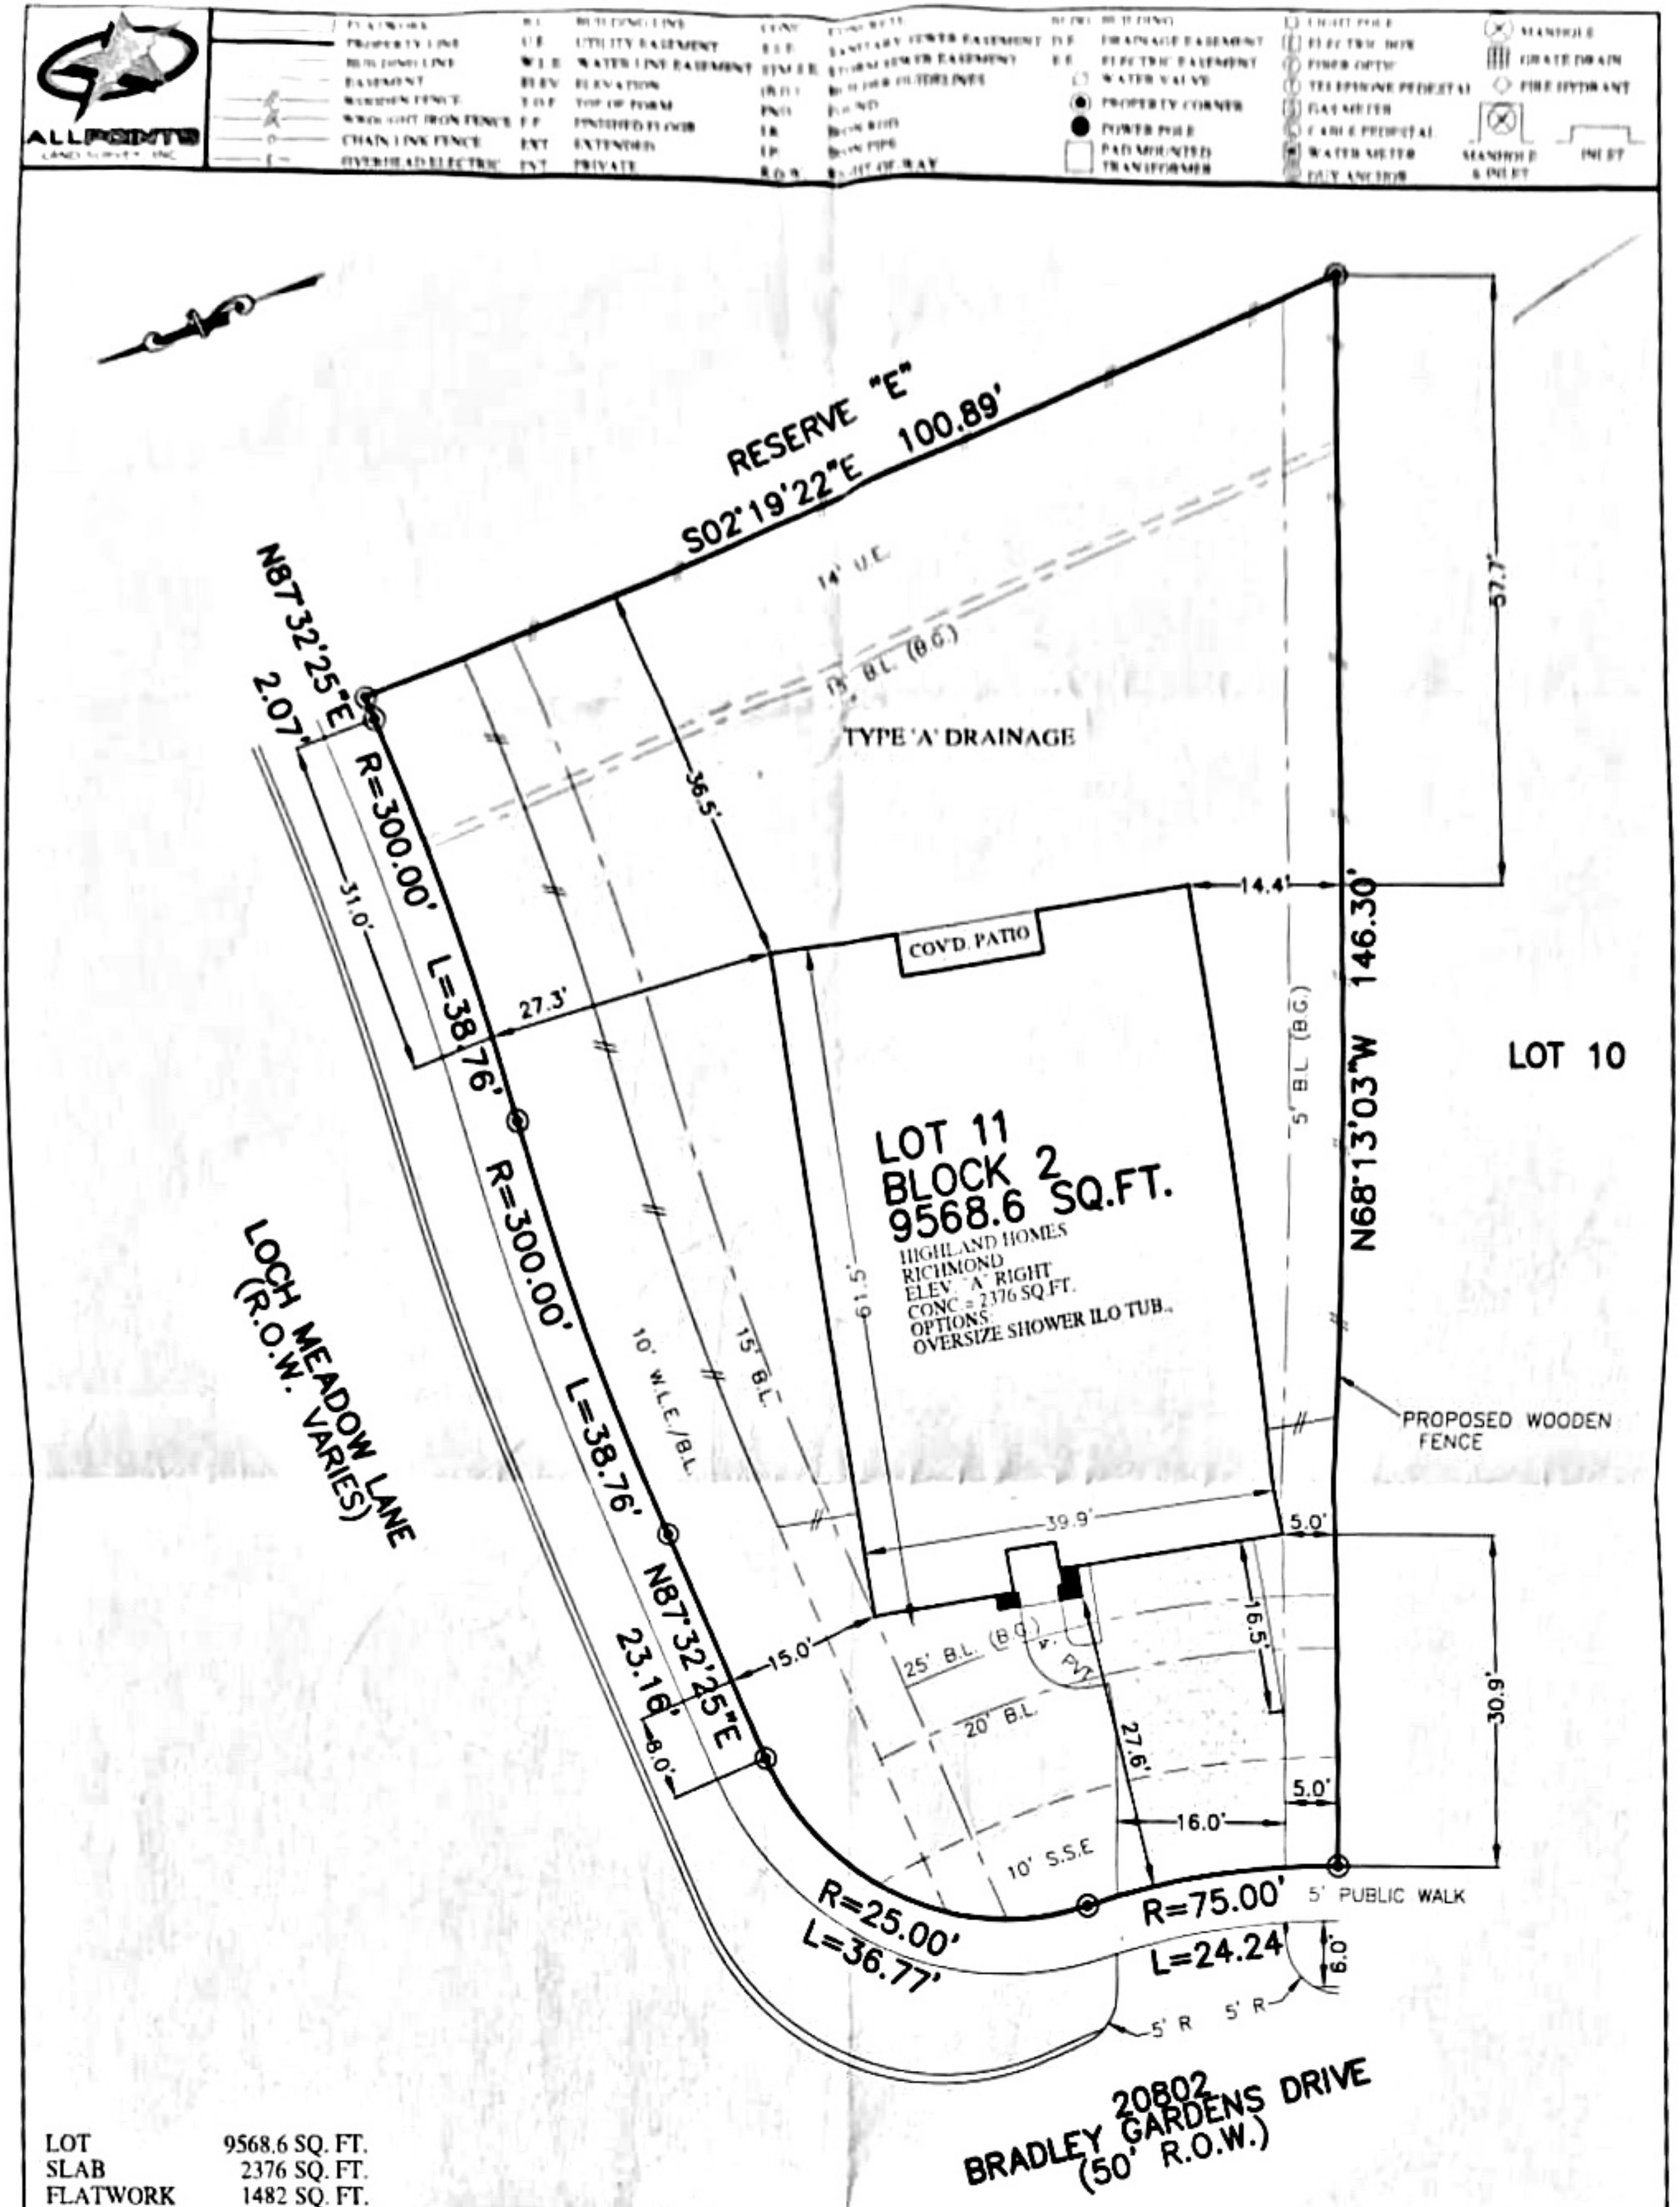


| | |
|---|---|
| LOT | 9568.6 SQ. FT. |
| SLAB | 2376 SQ. FT. |
| FLATWORK | 1482 SQ. FT. |
| SOD | 869 SQ. YD. |
| FENCE LINE | 292.93 LIN. FT. |
| LOT COVERAGE | 30.40 % |

# PLOT PLAN

SCALE: 1 = 20'

NOTES:
1. ALL BEARINGS SHOWN HEREON ARE BASED ON THE RECORDED PLAT.
2. SURVEYOR HAS NOT ABSTRACTED THE SUBJECT PROPERTY. ABSTRACTING BY TITLE COMPANY ONLY. ALL EASEMENTS, RESTRICTIONS AND OTHER MATTERS OF RECORD KNOWN TO SURVEYOR ARE SHOWN AND ARE BASED ON THE RECORDED PLAT AND/OR TITLE REPORT. ALLPOINTS LAND SURVEY, INC. IS NOT LIABLE FOR ANY DAMAGES DUE TO INFORMATION NOT PROVIDED TO SURVEYOR OR BUILDER PLACING ANY IMPROVEMENTS WITHIN A BUILDING LINE OR EASEMENT.
3. FLATWORK AND FENCING ARE FOR ILLUSTRATION PURPOSES ONLY. REFER TO MUNICIPALITY, HOA, POA, BUILDER GUIDELINES, DEED RESTRICTIONS OR LOCAL CODE FOR REQUIREMENTS. SPECIFIC INSTALLATION REQUIREMENTS TO BE VERIFIED BY BUILDER.

FOR: HIGHLAND HOMES
ADDRESS: 20802 BRADLEY GARDENS DRIVE BY: ARM
ALLPOINTS JOB#: HD144750
G.F.:
JOB: 581-061

FLOOD MAP: X

COMMUNITY PANEL: 48201C0235M

EFFECTIVE DATE: 10/16/2013

LOMR: DATE:

"THIS INFORMATION IS BASED ON GRAPHIC PLOTTING. WE DO NOT ASSUME RESPONSIBILITY FOR EXACT DETERMINATION"

LOT 11, BLOCK 2,
LAUREL PARK NORTH, SECTION 3,
FILM CODE NO. 682716, MAP RECORDS,
HARRIS COUNTY, TEXAS

ISSUE DATE: 10/20/2017

HIGHLAND HOMES

©2017, ALLPOINTS LAND SURVEY, INC. All Rights Reserved

ALLPOINTS LAND SURVEY, INC. - 1515 WITTE ROAD - HOUSTON, TEXAS 77080 - PHONE: 713-468-7707 - T.B.P.L.S. # 10122600