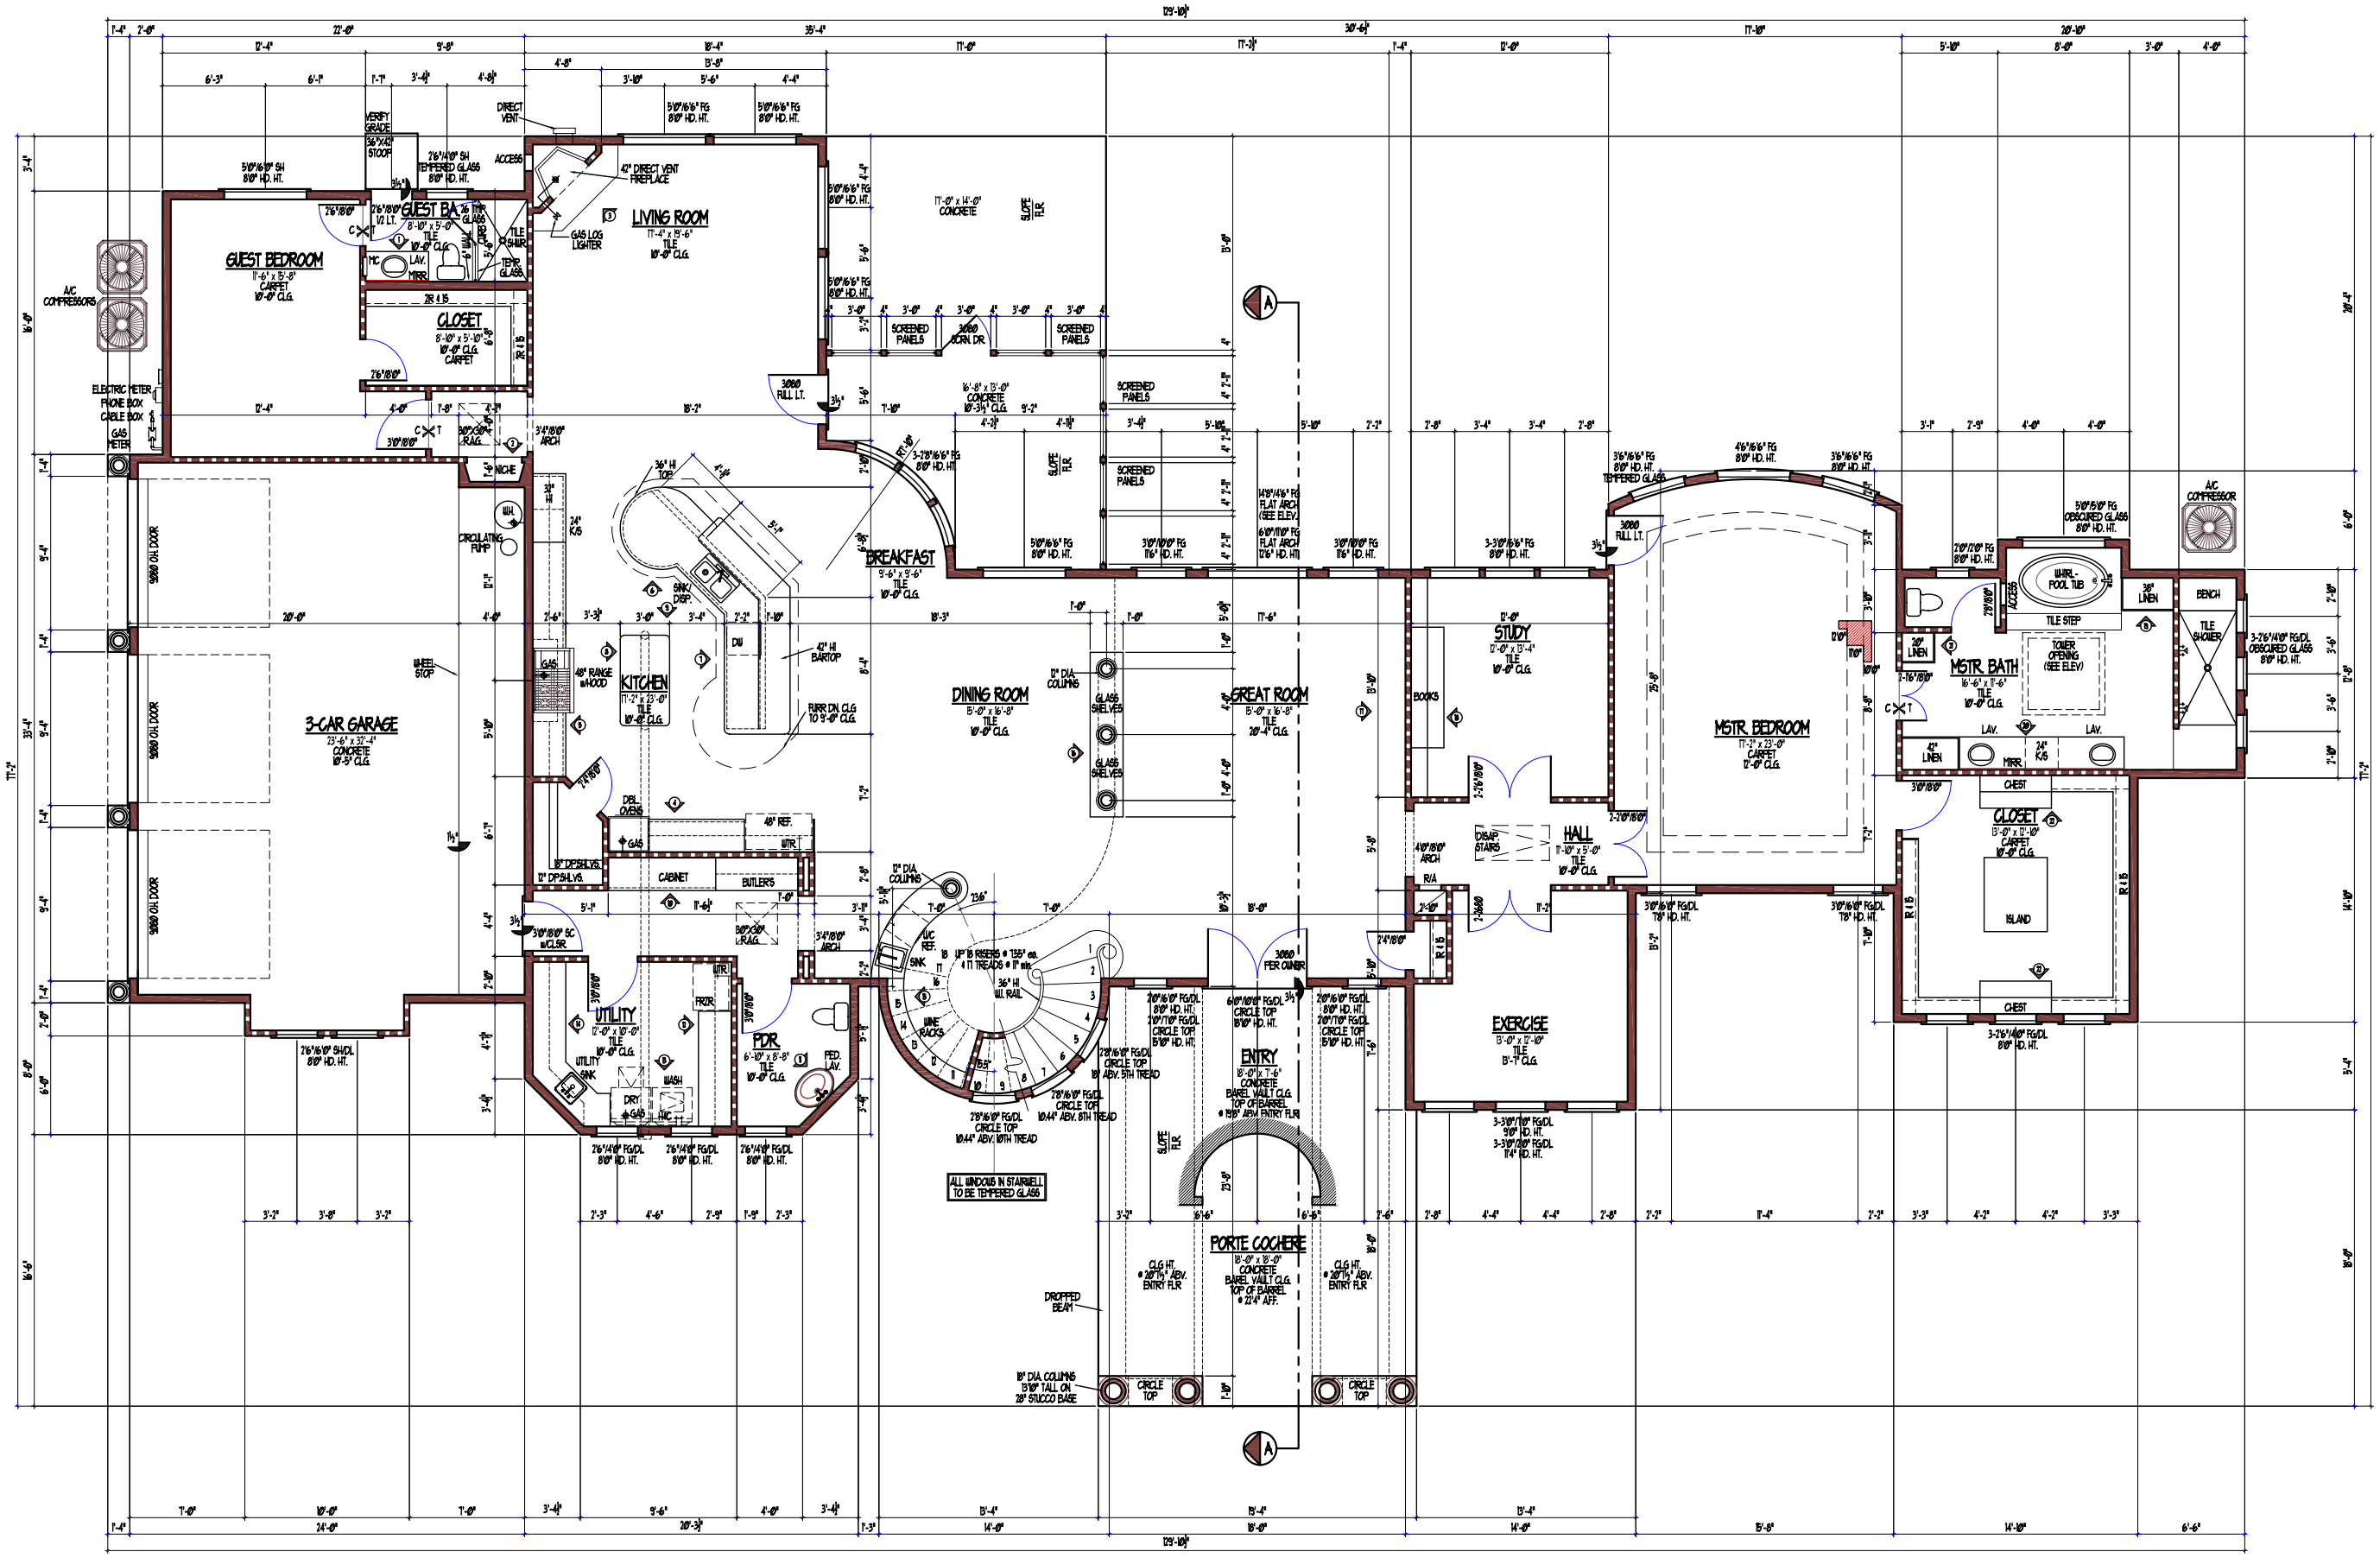
GUEST BEDROOM
11'-6" x 15'-6"
CARPET
10'-0" CLG.
GUEST BATH
LIVING ROOM
TILE
10'-0" CLG.
CLOSET
8'-0" x 5'-10"
CARPET
10'-0" CLG.
3-CAR GARAGE
CONCRETE
10'-0" CLG.
KITCHEN
11'-2" x 13'-0"
TILE
10'-0" CLG.
BREAKFAST
9'-6" x 9'-6"
TILE
10'-0" CLG.
DINING ROOM
15'-0" x 16'-0"
TILE
10'-0" CLG.
GREAT ROOM
15'-0" x 16'-0"
TILE
20'-4" CLG.
STUDY
12'-0" x 13'-4"
TILE
10'-0" CLG.
MSTR. BEDROOM
11'-2" x 23'-0"
CARPET
12'-0" CLG.
MSTR. BATH
16'-6" x 11'-6"
TILE
10'-0" CLG.
HALL
11'-10" x 5'-0"
TILE
10'-0" CLG.
UTILITY
TILE
10'-0" CLG.
PDR.
6'-10" x 8'-6"
TILE
10'-0" CLG.
ENTRY
16'-0" x 7'-6"
CONCRETE
BARREL VAULT CLG.
TOP OF BARREL
@ 22'-4" AFF.
PORTE COCHERE
16'-0" x 16'-0"
CONCRETE
BARREL VAULT CLG.
TOP OF BARREL
@ 22'-4" AFF.
EXERCISE
13'-0" x 12'-10"
TILE
13'-7" CLG.
ISLAND
ALL WINDOWS IN STAIRWELL TO BE TEMPERED GLASS
DROPPED BEAM
AC COMPRESSORS
AC COMPRESSOR
ELECTRIC METER
PHONE BOX
CABLE BOX
GAS METER
CIRCULATING PUMP
9'-0" OVERHEAD DOOR
WHEEL STOP
48" RANGE w/HOOD
DW
42" HI BARTOP
RAISED DN CLG TO 9'-6" CLG.
48" REF.
CABINET
BUTLERS
DBL OVEN
18" DP SHLVS.
SINK
WINE RACKS
UTILITY SINK
DRY
WASH
FROR.
FED. JAV.
LIFT REF.
15 UP 15 RISERS @ 7.333" cm.
11 TREADS @ 11" min.
36" HI WL RAIL
3060 PER OWNER
3060 FILL LT.
SCREENED PANELS
3060 DORN DR.
SLOPE FLR
CONCRETE
3'-0" x 14'-0"
5'-0"16'-6" FG 80" HD. HT.
3'-7"16'-6" FG 80" HD. HT.
4'-6"16'-6" FG 80" HD. HT.
3'-10"16'-6" FG 80" HD. HT.
3'-3"16'-6" FG 80" HD. HT.
3'-10"10'-0" FG 176" HD. HT.
6'0"11'0" FG FLAT ARCH (SEE ELEV.)
14'8"14'6" FG FLAT ARCH (SEE ELEV.)
3'-10"16'-6" FG TEMPERED GLASS
2'6"16'8" FG/DL 80" HD. HT.
2'6"14'8" FG/DL 80" HD. HT.
2'6"17'0" FG/DL CIRCLE TOP 81'0" HD. HT.
6'0"10'6" FG/DL CIRCLE TOP 81'0" HD. HT.
2'8"16'8" FG/DL CIRCLE TOP 10'44" ABV. 8TH TREAD
2'8"16'8" FG/DL 80" ABV. 5TH TREAD
3'-3"8'0" FG/DL 9'0" HD. HT.
3'-3"9'2" FG/DL 11'4" HD. HT.
3'6"16'6" FG TEMPERED GLASS
3'6"16'6" FG/DL 78" HD. HT.
3'-10"5'0" FG OBSCURED GLASS 80" HD. HT.
3-2'6"14'8" FG/DL OBSCURED GLASS 80" HD. HT.
2'10"17'0" FG 80" HD. HT.
WHRL-POOL TUB
TILE STEP
TOWER OPENING (SEE ELEV.)
TILE SHOWER
BENCH
36" LINEN
20" LINEN
42" LINEN
LAV.
MIRR.
CHEST
CLOSET
CARPET
10'-0" CLG.
R.15
R/A
