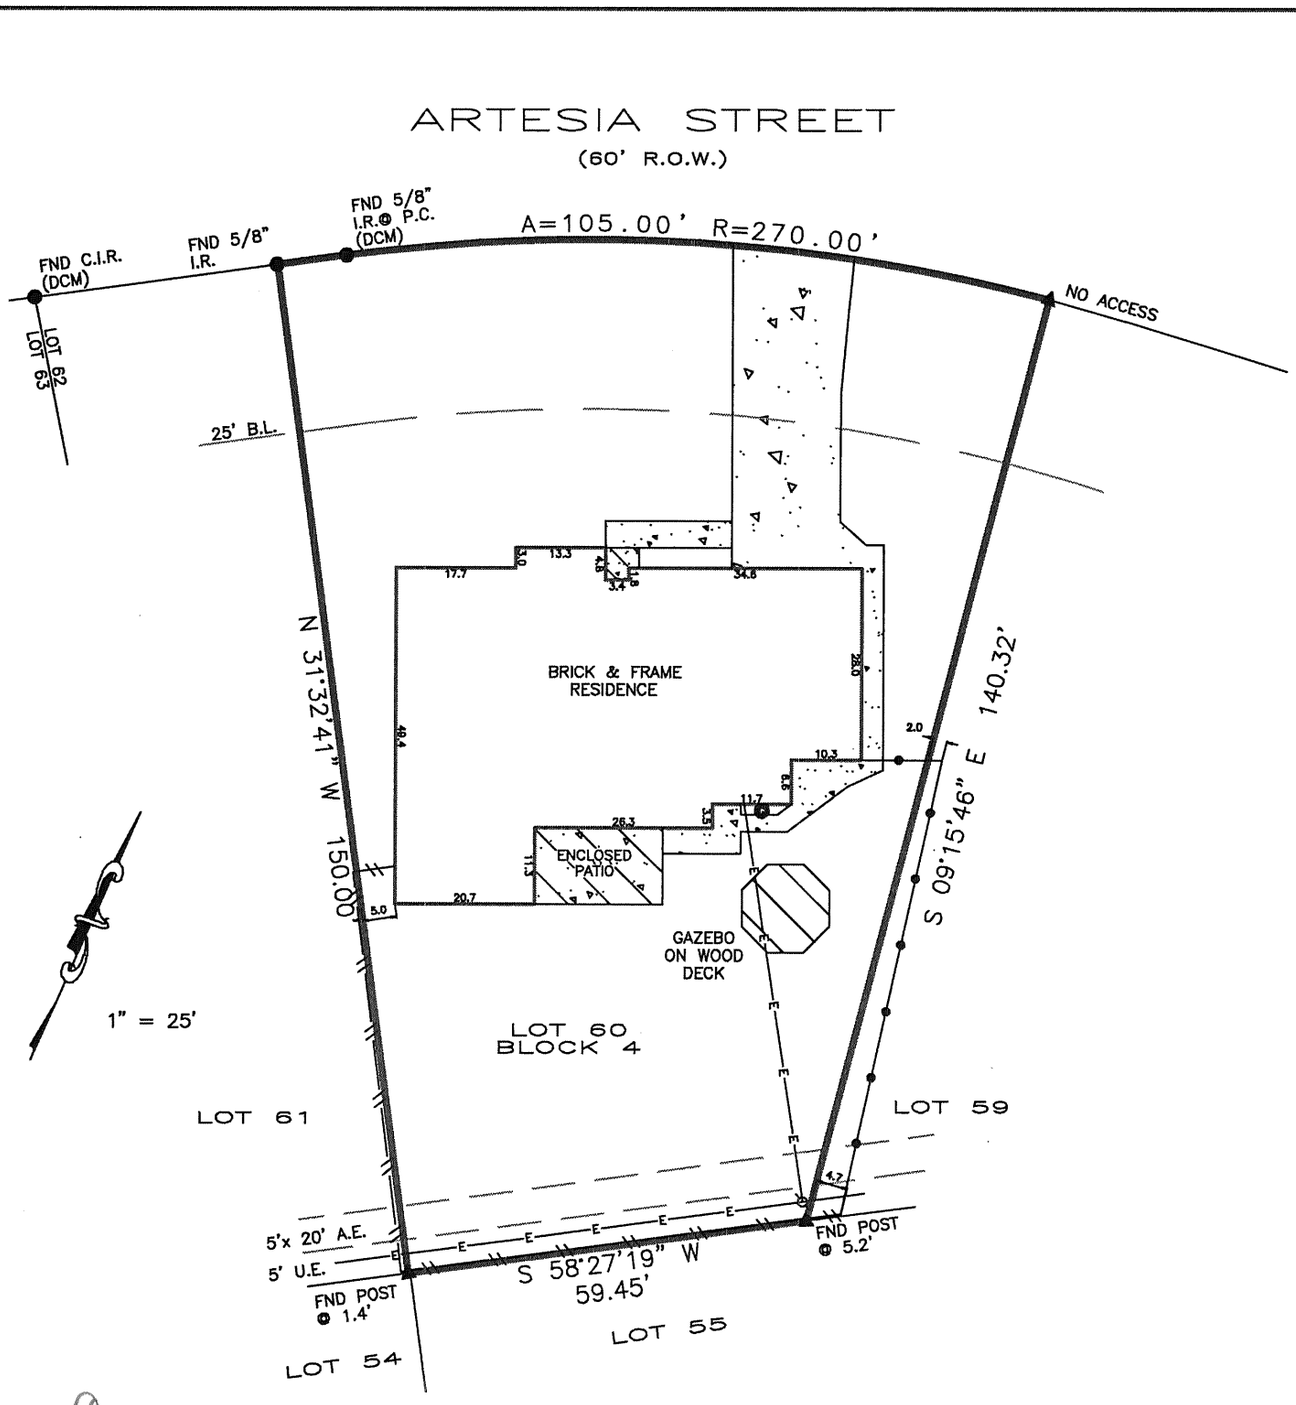

BEARINGS BASED ON SUBDIVISION PLAT
DCM = DIRECTIONAL CONTROL MONUMENT
B.L. = BUILDING LINE
U.E. = UTILITY EASEMENT
A.E. = AERIAL EASEMENT
S.S.E.= SANITARY SEWER EASEMENT
STM.S.E.= STORM SEWER EASEMENT

Fence locative ties are approximate and may not be used for boundary determination.
Bearings based on indentified monuments along the right-of-way line of Artesia Street.

OVERHEAD ELECTRIC
EASEMENT
BUILDING LINE
FENCE
GAS METER
COVER
CONCRETE

Alamo Title Company
3411 Richmond Avenue,Ste. 110
Houston Texas 77046
713-893-2900
GF No. ATCH19086748

Myrna Espinoza

LENDER:

N/A

SURVEYOR INFORMATION:

LAPLANT SURVEYORS, INC.
17160 BUTTE CREEK 135
Houston, Texas 77090
281-440-8890
orders@houstonlandsurveying.com

JOB NUMBER: 190298

CERTIFIED TO:

Apala LLC

NOTES

THIS SURVEY IS BASED ON TITLE COMMITMENT AS PROVIDED BY TITLE COMPANY, AND IS CERTIFIED FOR THE ABOVE DESCRIBED TRANSACTION ONLY AND NOT VALID FOR ANY OTHER TRANSACTIONS NOT DATED HEREON. SURVEYOR SHALL HAVE NO LIABILITY FOR ANY SUCH USE.

LEGAL DESCRIPTION:

Lot 60, Block 4 of
North Hill Estates
Volume 87, Page 6
Map Records of Harris County
422 Artesia Street
Spring, Texas 77373

FLOOD ZONE

SUBJECT PROPERTY SHOWN HEREON APPEARS TO BE LOCATED IN FLOOD ZONE "X", AREA OF MINIMAL FLOODING, PER F.I.R.M. PANEL NUMBER 48201C-0270M, LAST REVISION DATE 10-16-13. THIS SURVEYOR MAKES NO GUARANTEES AS TO THE ACCURACY OF THE ABOVE INFORMATION. THE LOCAL F.E.M.A. AGENT SHOULD BE CONTACTED FOR VERIFICATION.

CERTIFICATION

The undersigned does hereby certify that this survey was this day made, on the ground of the property, legally described hereon and correct; and that there are no discrepancies, conflicts, shortages in area, boundary line conflicts, visible encroachments overlapping of improvements, easements or apparent rights-of-way, except as shown hereon, and said property has access to and from dedicated roadway, except as shown hereon.

STATE OF TEXAS
REGISTERED
Robert A. LaPlant, Jr.
5234
PROFESSIONAL
LAND SURVEYOR

SURVEYOR'S NAME **DATED: 5-9-2019**

NOT VALID WITHOUT AN AUTHENTICATED SIGNATURE AND AUTHENTICATED SEAL.

FIRM No. 10145800