H & M SURVEYING & ASSOCIATES, INC.

PHONE: (713) 524-1500
FAX: (713) 524-8860

P.O. BOX 980068
HOUSTON, TEXAS 77098-0068

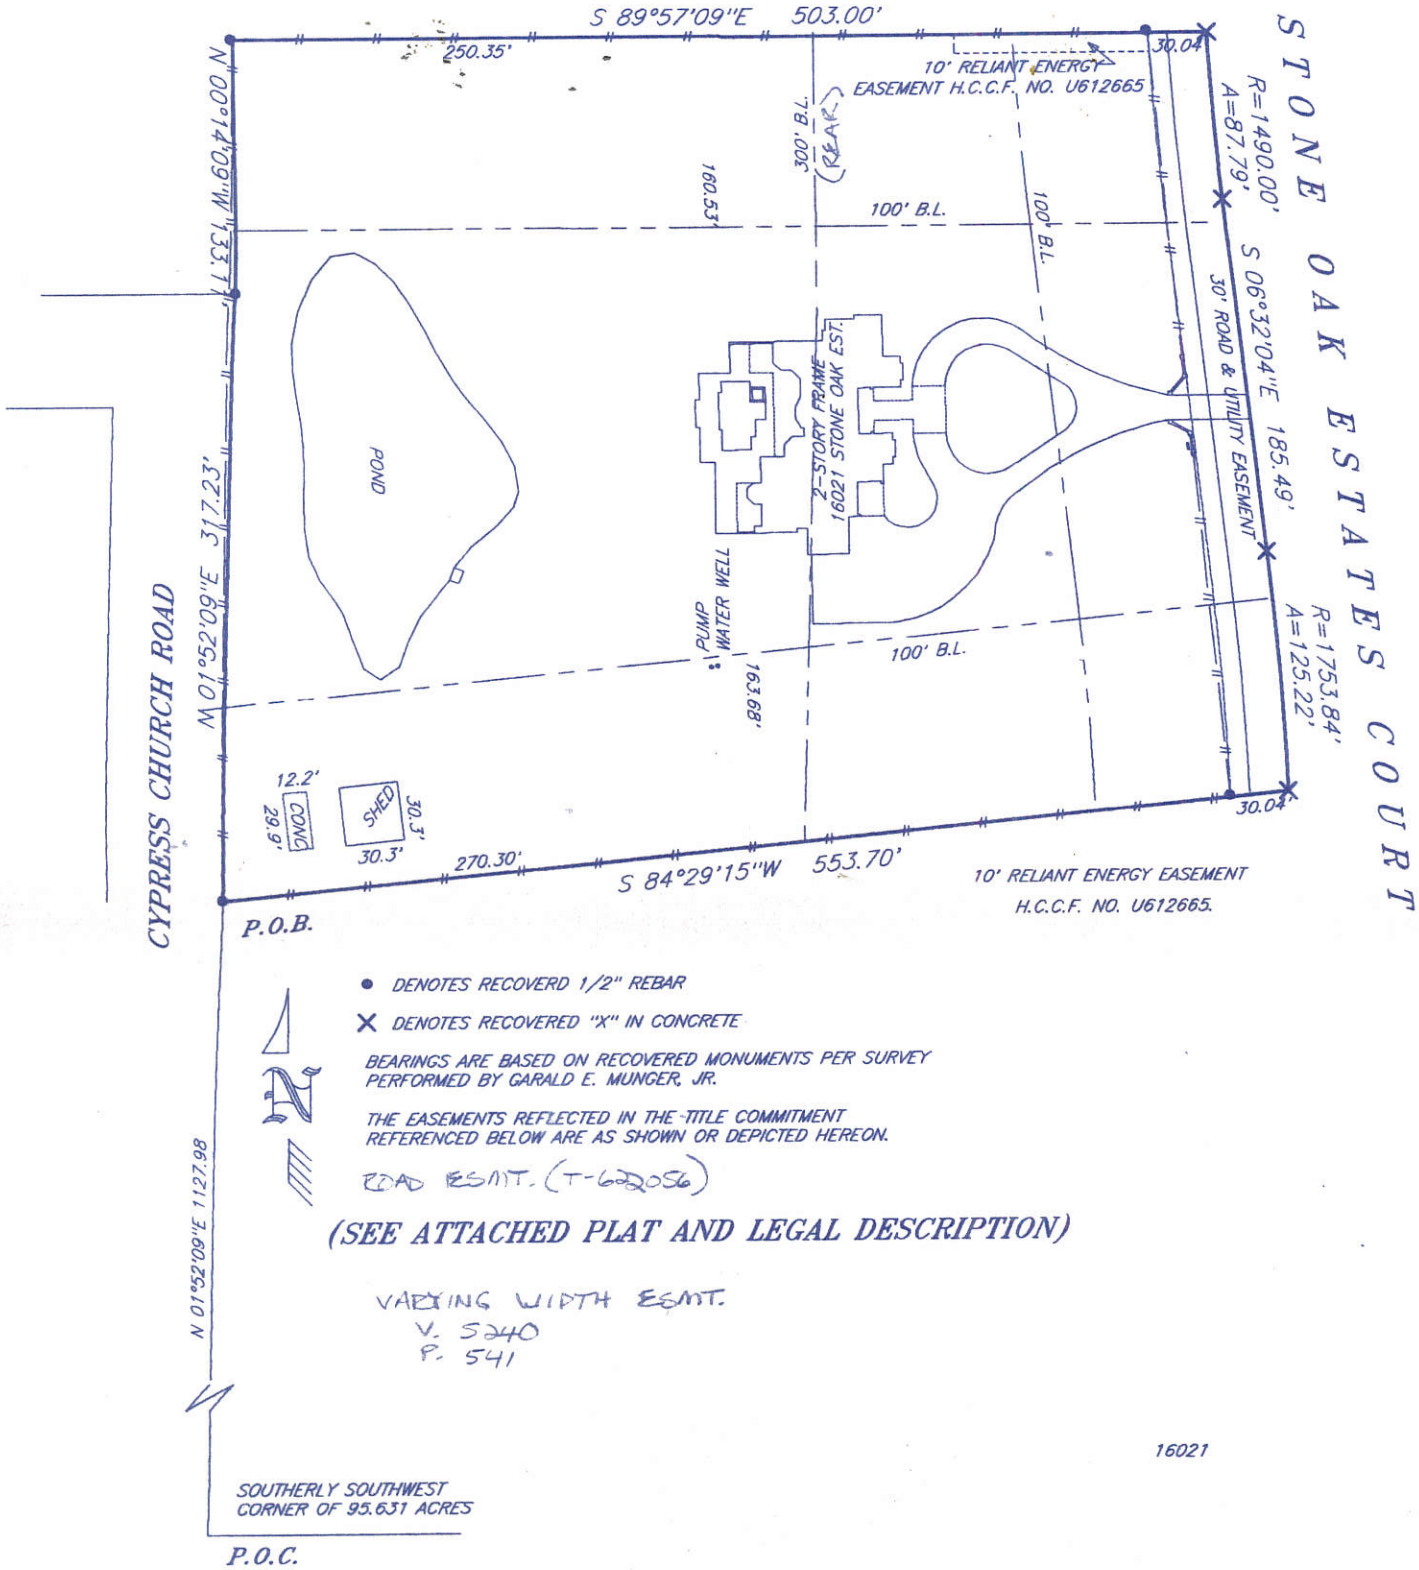

● DENOTES RECOVERD 1/2" REBAR

X DENOTES RECOVERED "X" IN CONCRETE

BEARINGS ARE BASED ON RECOVERED MONUMENTS PER SURVEY PERFORMED BY GARALD E. MUNGER, JR.

THE EASEMENTS REFLECTED IN THE TITLE COMMITMENT REFERENCED BELOW ARE AS SHOWN OR DEPICTED HEREON.

ROAD ESMT. (T-622056)

(SEE ATTACHED PLAT AND LEGAL DESCRIPTION)

VARYING WIDTH ESMT.
V. 5240
P. 541

I certify that the above plat is a true representation of a survey made on the ground under my supervision of