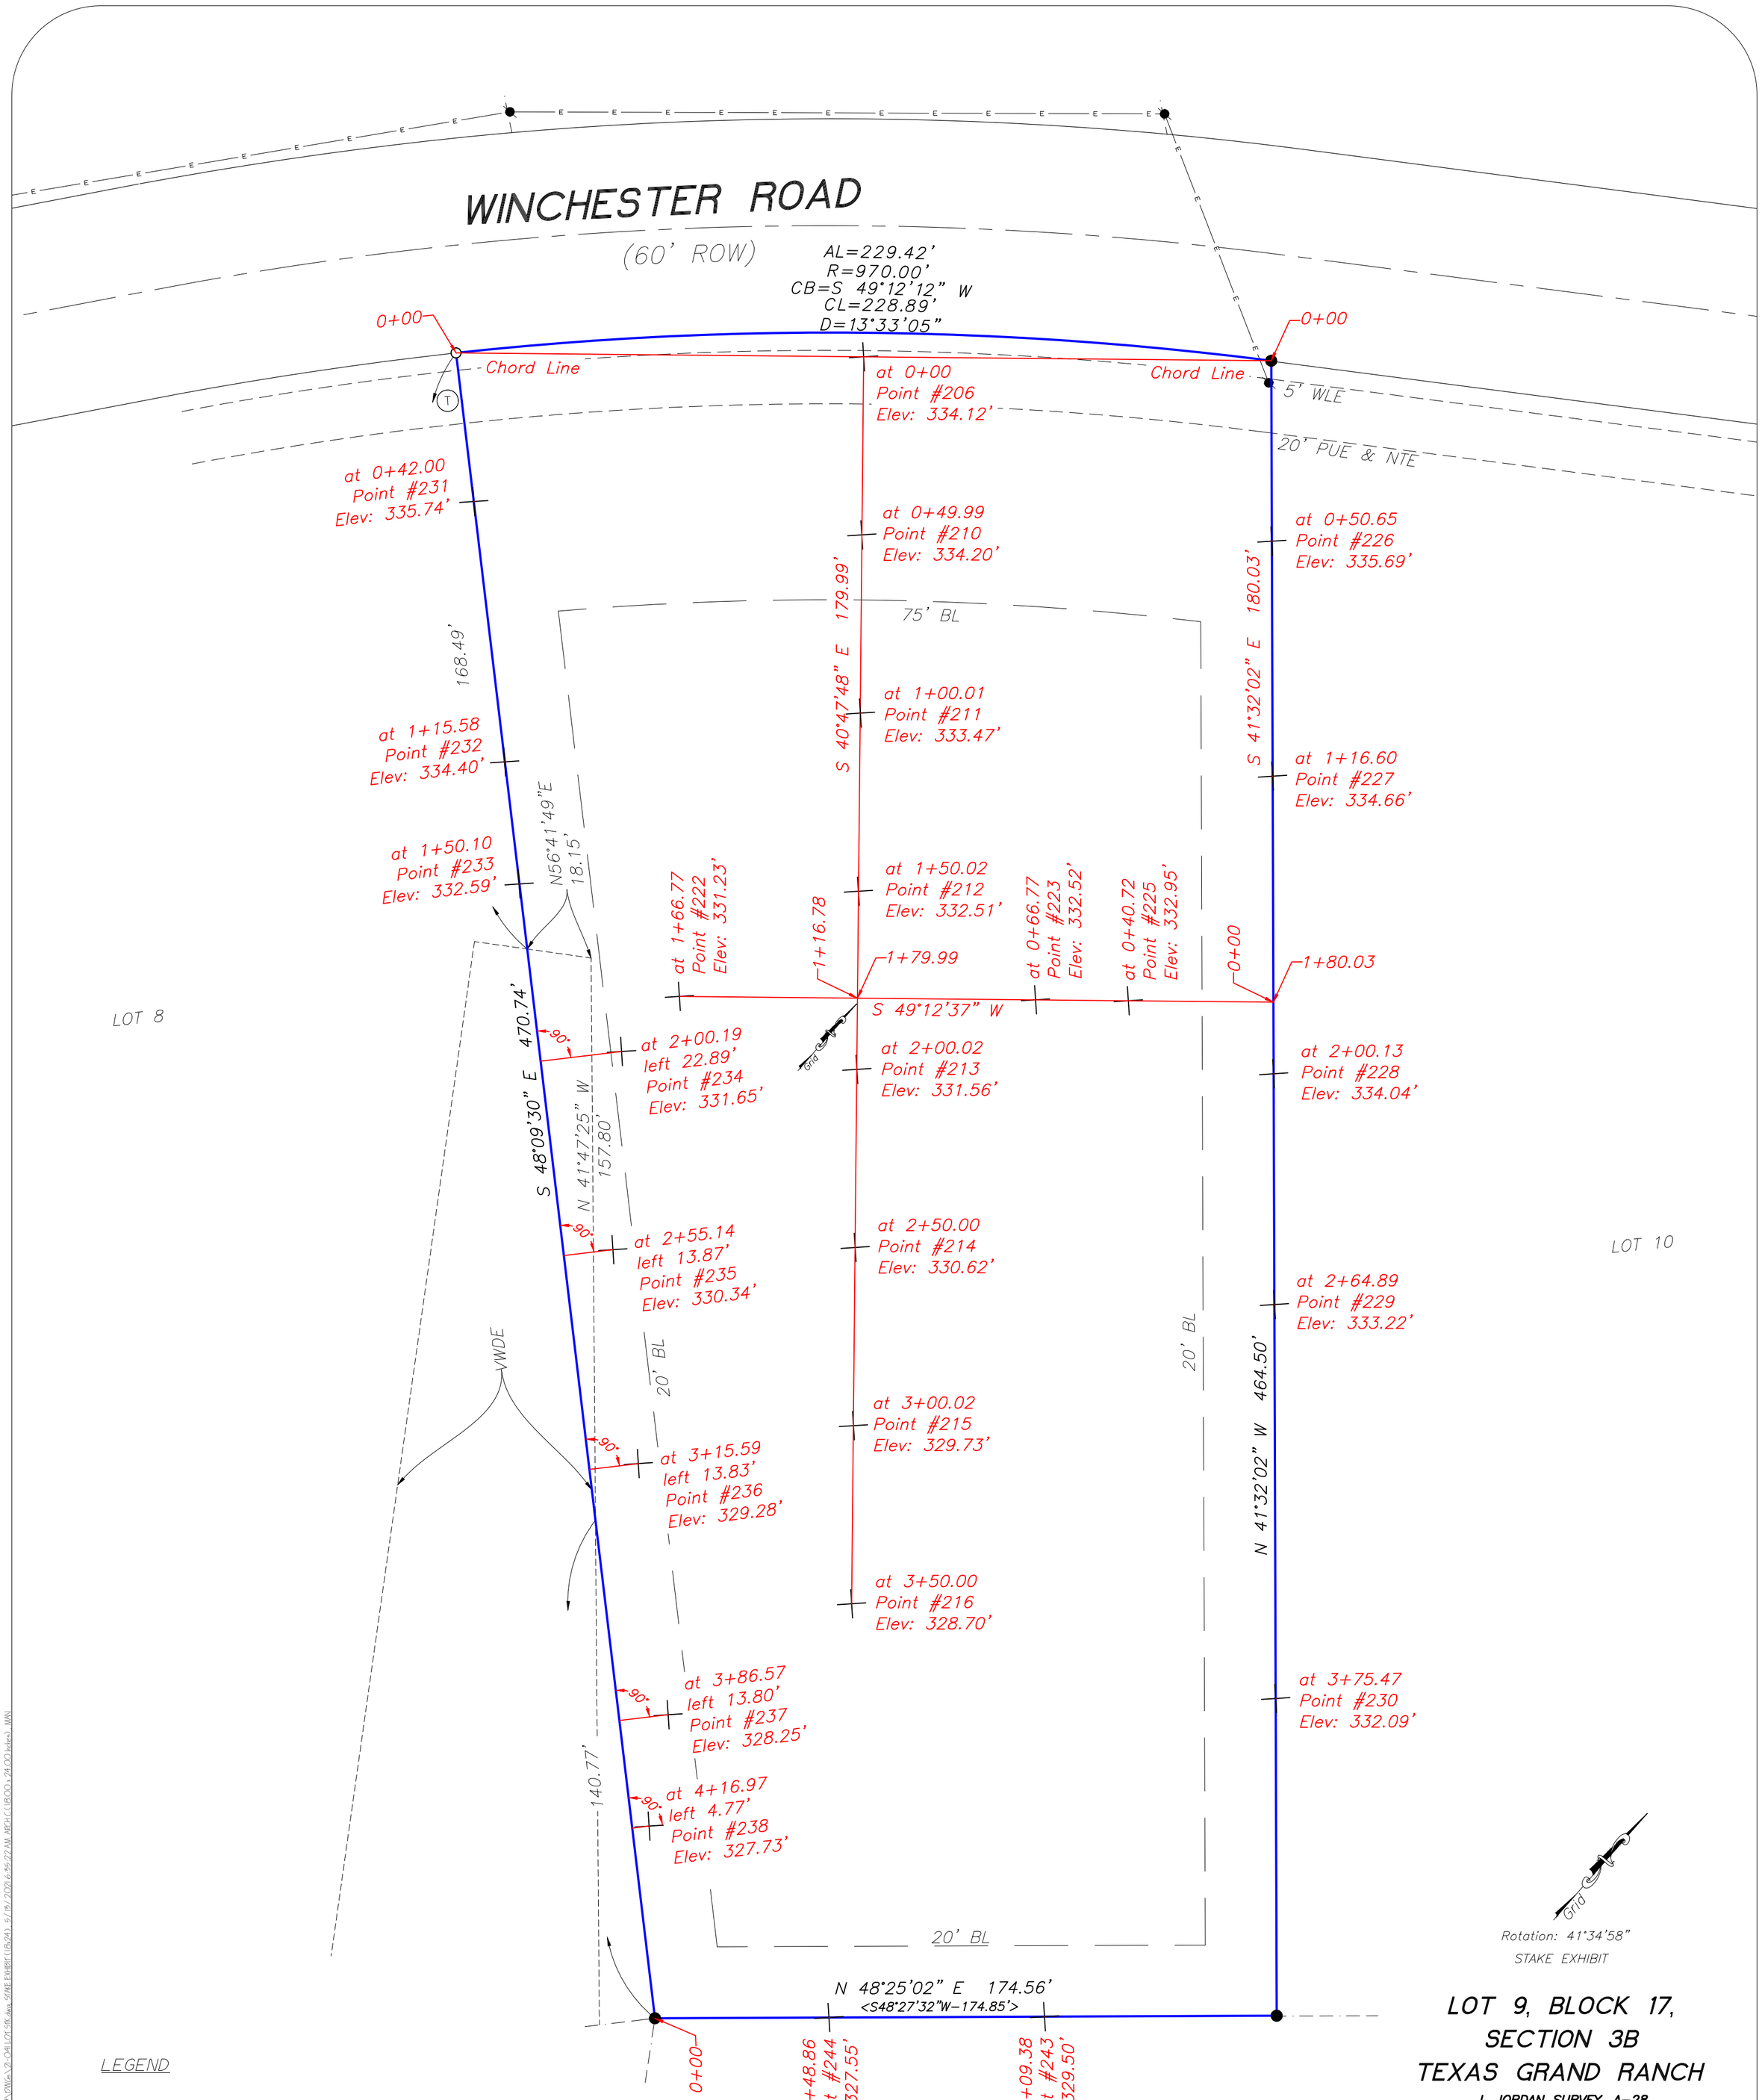

Rotation: 41°34'58"

STAKE EXHIBIT

LOT 9, BLOCK 17, SECTION 3B TEXAS GRAND RANCH

J. JORDAN SURVEY, A-28

IN THE ETJ OF THE CITY OF HUNTSVILLE

WALKER COUNTY, TEXAS

SURVEYED APRIL 2021

0 30 60

1 INCH = 30 FEET

LEGEND

●	Found 1/2" Iron Rod with cap mkd. "JONES & CARTER"
○	Found 5/8" Iron Rod with cap mkd. "MICHAEL A. NAMKEN RPLS 6533"
(16)	Block Number
E	Overhead Electric w/ Power Pole
(T)	Telephone Pedestal
BL	Build Line
NTE	Nature Trail Easement
PUE	Public Utility Easement
WLE	Water Line Easement
WCDR	Walker County Deed Records
WCOR	Walker County Official Records
WCOPR	Walker County Official Public Records
WCPR	Walker County Plat Records

Namken, Inc.
P.O. Box 1158, New Waverly, Tx 77358
TBPELS Firm No. 10194090
936-661-3325

21-041

P:\NSC\Jobs\21-Series\2085-21\21-041 JIM PERRY (GRASS BAY LOT ONLY)\21-041 LOT 9 BK 17 SEC 3B\21-041 LOT 9 BK 17 SEC 3B.dwg, STAKE EXHIBIT (1:8.24), 5/15/2021 6:35:22 AM, ARTHUR (1:8.00), 24.00 (Video), MAN