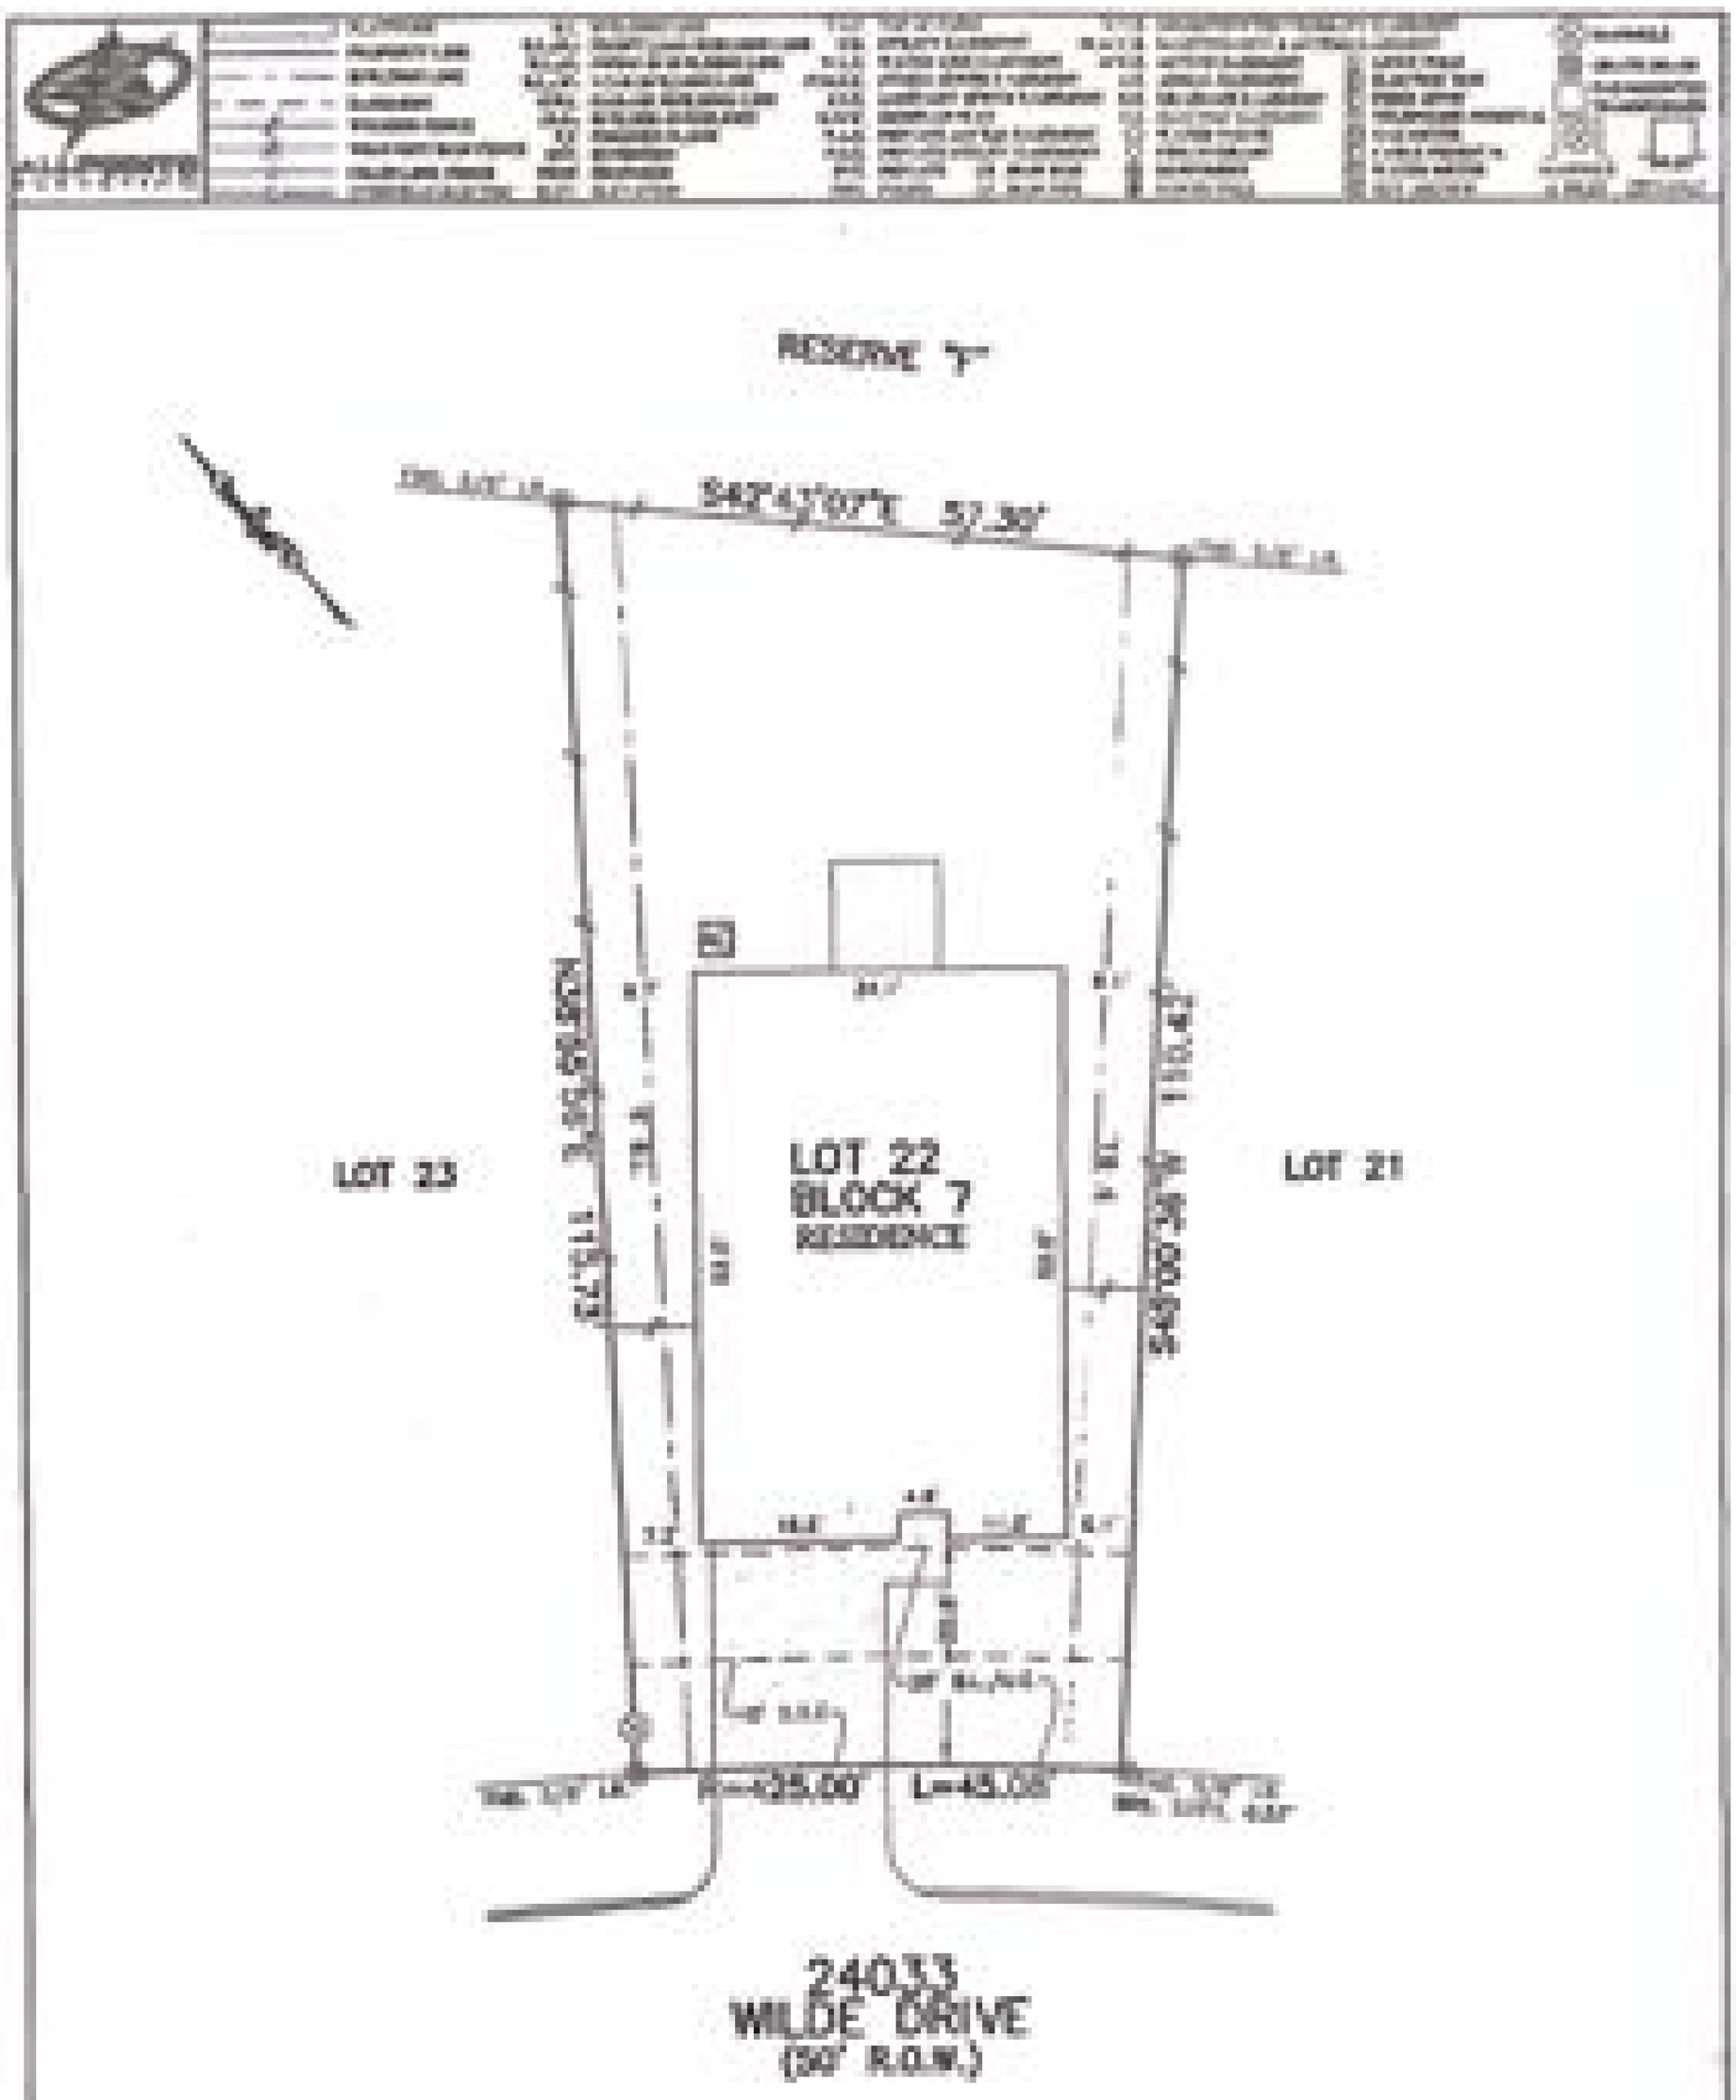

PLAT OF SURVEY

SCALE: 1" = 20'

NOTES:

1. [illegible]
2. [illegible]
3. [illegible]

FOR LOT BOARD
ADDRESS: 24033 WILDE DRIVE
ALLPOINTS FORM: [illegible] BY: PO
S.F.:
JOB:

FLOOD ZONE X
COMMUNITY PANEL:
48339C0175G
EFFECTIVE DATE: [illegible]
LOAN: DATE:

[illegible]

LOT 22, BLOCK 7,
WILLIAMS TRACE, SECTION 1,
CAB. Z, SHEET 4963, MAP RECORDS
MONTGOMERY COUNTY, TEXAS

I HEREBY CERTIFY THAT THIS PLAT REPRESENTS THE RESULTS OF A SURVEY MADE ON THE GROUND ON THE 16TH DAY OF JULY, 2019.

STATE OF TEXAS
STEVEN P. BRISTOW
4446
REGISTERED
LAND SURVEYOR

[illegible]

ALLPOINTS LAND SURVEY, INC. - 1313 WITTE ROAD - HOUSTON, TEXAS 77055 - PHONE: 713-466-7707 - T.B.P.L.S. # 10123900