**LEGEND**

| | | | | | | | |
|---|---|---|---|---|---|---|---|
| FLATWORK | WOODEN FENCE | T.O.F. | TOP OF FORM | (B.O.) M.A.E. | MAINTENANCE EASMENT | INLET | ELECTRIC BOX |
| PROPERTY LINE | WROUGHT IRON FENCE | F.F. | FINISHED FLOOR | R.O.W. | RIGHT-OF-WAY | MANHOLE & INLET | CABLE PEDESTAL |
| BUILDING LINE | CHAIN LINK FENCE | EXT. | EXTENDED | S.L.E. | STREET LIGHT EASEMENT | UTILITY VAULT | WATER METER |
| EASEMENT | OVERHEAD ELECTRIC | PVT. | PRIVATE | D.E. | DRAINAGE EASEMENT | FND. FOUND | WATER VALVE |
| | B.L. BUILDING LINE | CONC. | CONCRETE | E.E. | ELECTRIC EASEMENT | BLDG. BUILDING | PROPERTY CORNER |
| | U.E. UTILITY EASEMENT | I.R. | IRON ROD | S.S.E. | SANITARY SEWER EASEMENT | A.E. AERIAL EASEMENT | |
| | W.L.E. WATER LINE EASEMENT | I.P. | IRON PIPE | STM.S.E. | STORM SEWER EASEMENT | | |

| | | | |
|---|---|---|---|
| TELEPHONE PEDESTAL | TRANSFORMER | | |
| FIRE HYDRANT | GRATE DRAIN | | |
| LIGHT POLE | GAS METER | | |
| GUY ANCHOR | MANHOLE | POWER POLE | |

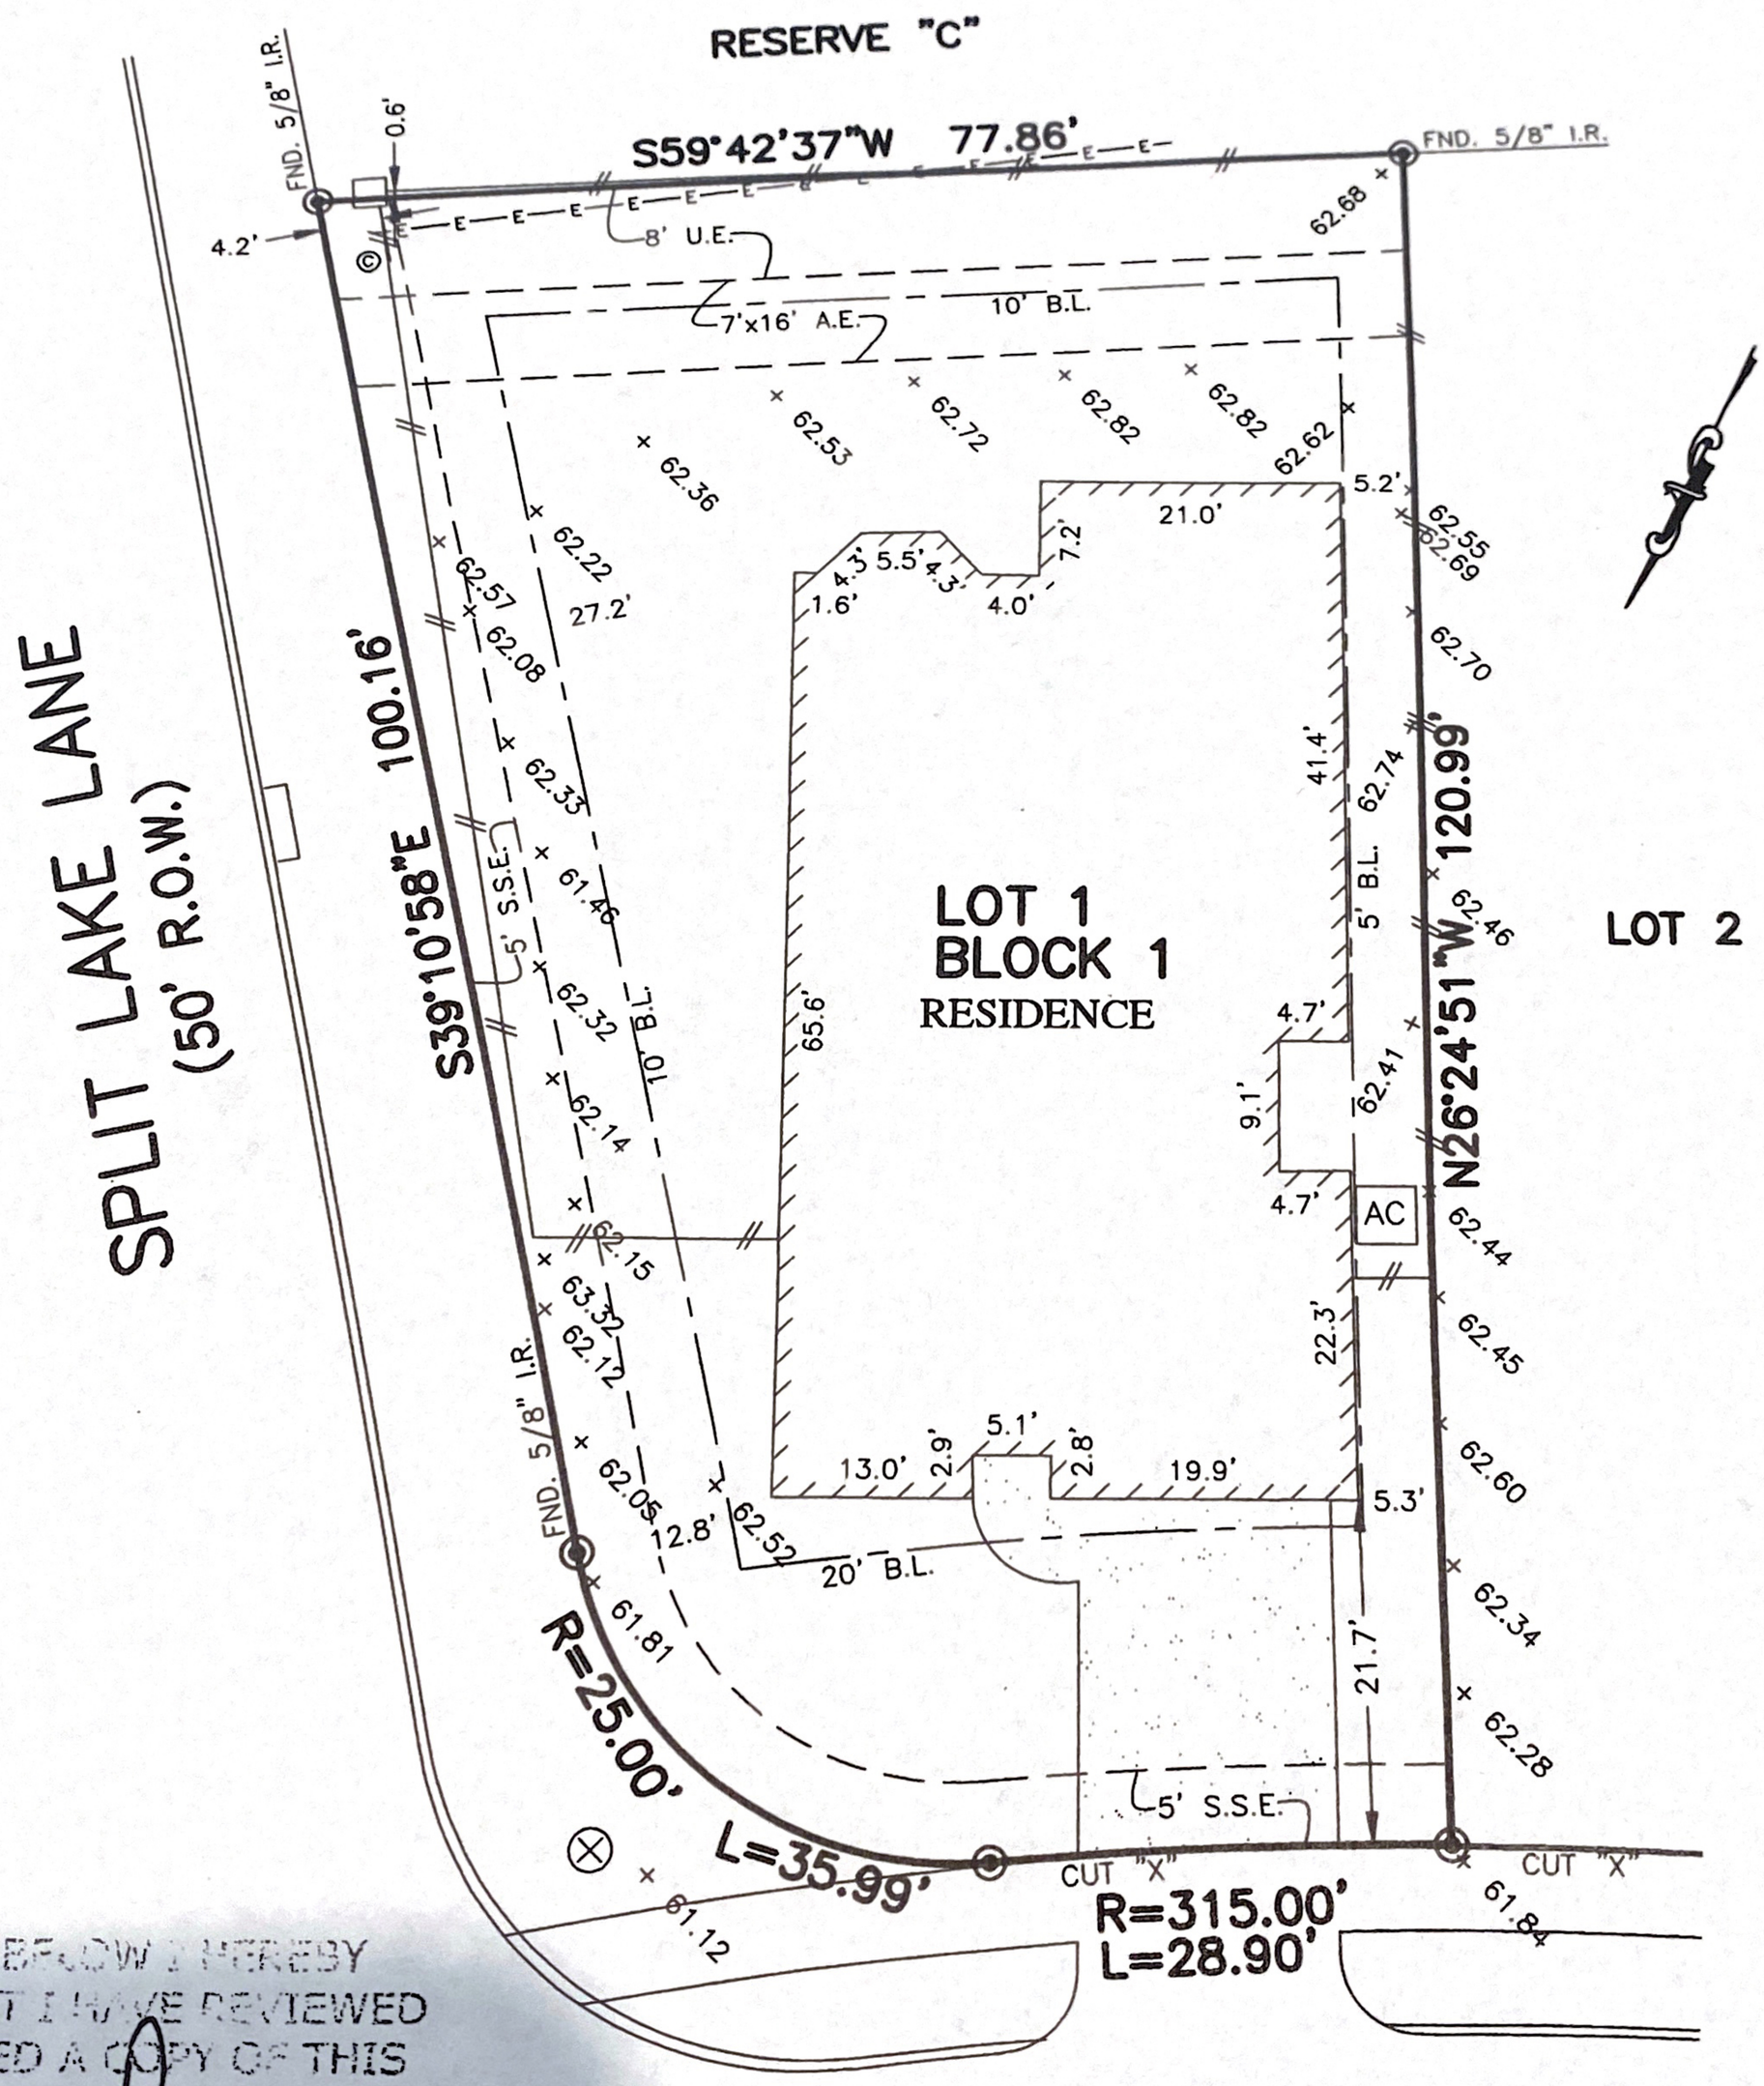


BY SIGNING BELOW I HEREBY CERTIFY THAT I HAVE REVIEWED AND RECEIVED A COPY OF THIS SURVEY.

DATE: 12/29/17

DATE: 12-29-17

13632
# PALO LAKE LANE
(50' R.O.W.)

TES:
ALL BEARINGS SHOWN HEREON ARE BASED ON THE RECORDED PLAT.
UBJECT TO APPLICABLE RESTRICTIVE COVENANTS STED IN ITEM No.10-A, SCHEDULE "B" OF TITLE OMMITMENT ISSUED BY FIRST AMERICAN TITLE SURANCE Co. UNDER G.F. No. HOU-22247
REEMENT FOR UNDERGROUND ELECTRIC SERVICE R C.F. No. 20140047840

# PLAT OF SURVEY
SCALE: 1" = 20'

FLOOD MAP:
THIS PROPERTY LIES IN ZONE "X"
AS DEPICTED ON COMMUNITY PANEL
No. 48201 C 0510 L, DATED: 06-18-07
"THIS INFORMATION IS BASED ON GRAPHIC PLOTTI
WE DO NOT ASSUME RESPONSIBILITY FOR EXACT