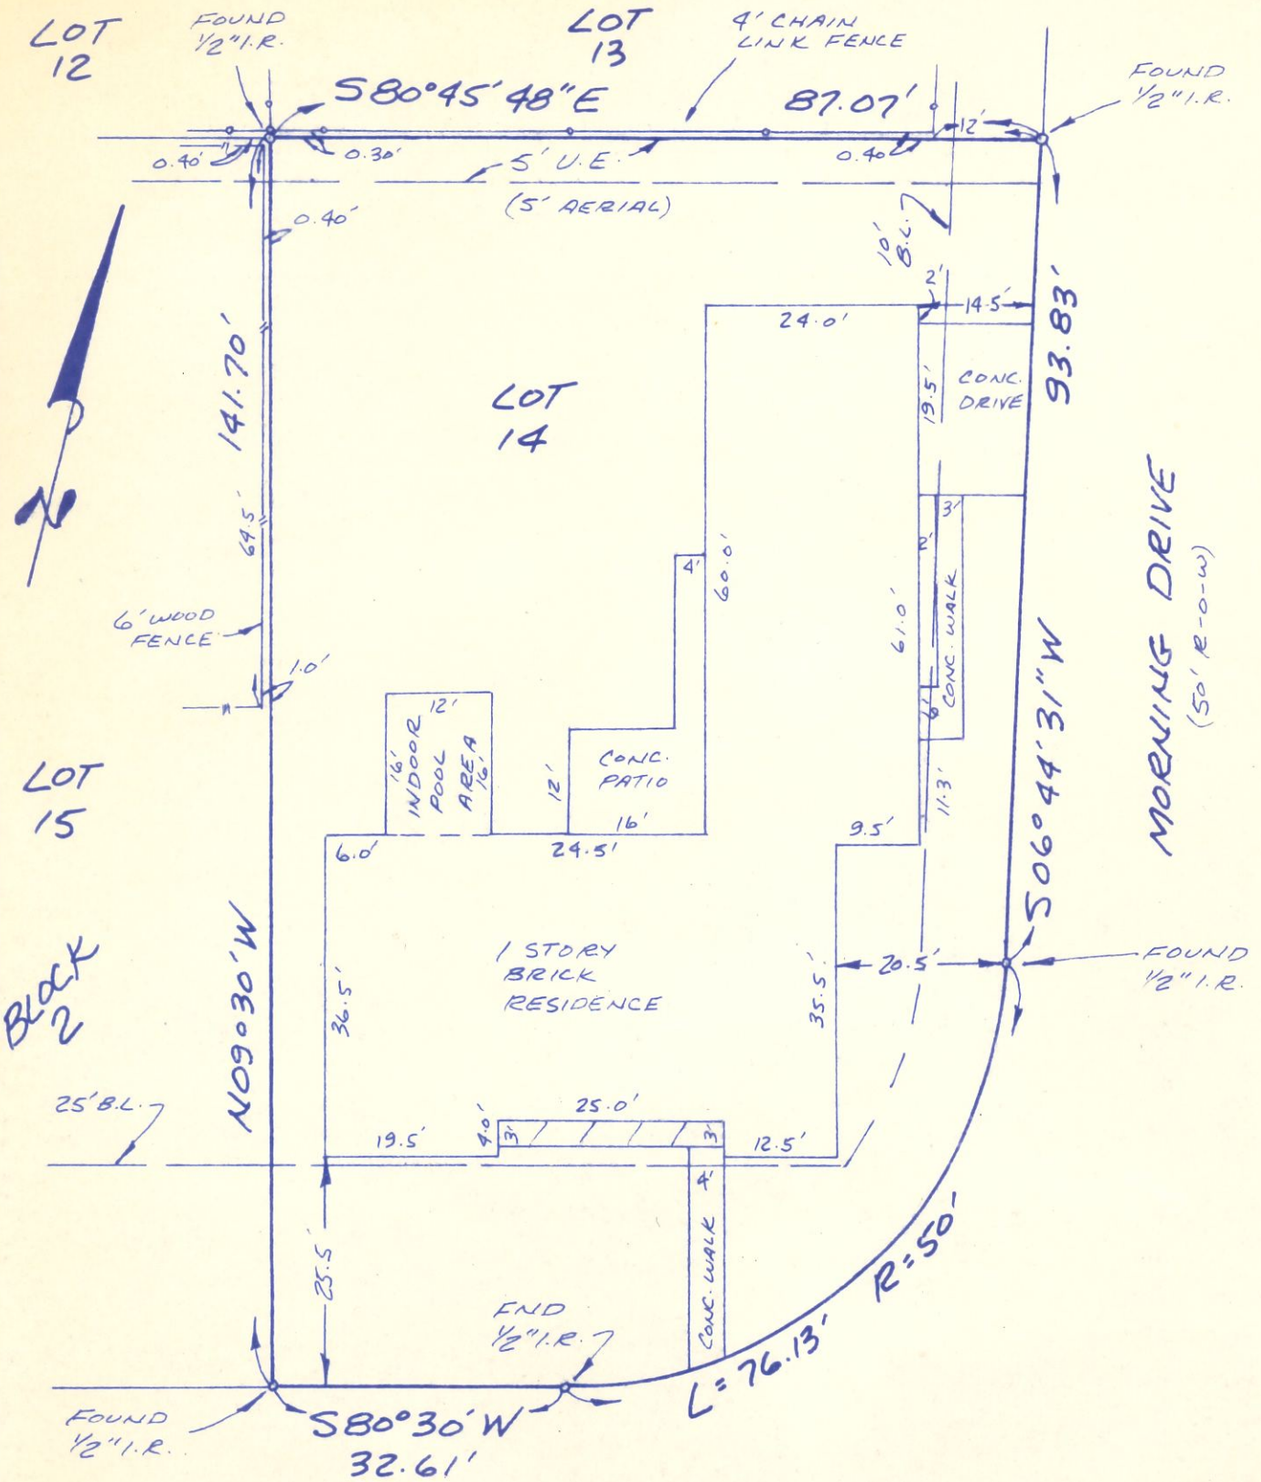

DATE: 5-19-88

SCALE: 1"=20'

I, DANIEL J. BAGGETT, REGISTERED PUBLIC SURVEYOR NO. 4242, DO HEREBY CERTIFY THAT THE PLAT SHOWN HEREON REPRESENTS A SURVEY MADE ON THE GROUND UNDER MY DIRECTION AND SUPERVISION ON LOT FOURTEEN (14), IN BLOCK TWO (2), OF FLAMENCO, AN ADDITION IN HARRIS COUNTY, TEXAS, ACCORDING TO THE MAP OR PLAT THEREOF RECORDED IN VOLUME 145, PAGE 27 OF THE MAP RECORDS OF HARRIS COUNTY, TEXAS.

THERE ARE NO APPARENT ENCROACHMENTS AND ALL IMPROVEMENTS ARE SHOWN HEREON.

PURCHASER: CHARLES G. STANDARD AND WIFE, GAYLE M. STANDARD
G.F. NO. 88051440

NOTE: SUBJECT LOT DOES NOT LIE WITHIN THE 100 YEAR FLOOD PLAIN AND IS IN ZONE "C", F.I.R.M. COMM.-PANEL NO. 485456 0010 E, MARCH 4, 1987.

STATE OF TEXAS
DANIEL J. BAGGETT
4242
REGISTERED PUBLIC SURVEYOR