ALLPOINTS SURVEYING

FLATWORK	B.L. BUILDING LINE	T.O.F. TOP OF FORM	U.V.E. UNOBSTRUCTED VISIBILITY EASEMENT		MANHOLE
PROPERTY LINE	B.L.(FL) FRONT LOAD BUILDING LINE	U.E. UTILITY EASEMENT	M.ACC.E. MAINTENANCE & ACCESS EASEMENT		GRATE DRAIN
BUILDING LINE	B.L.(SI) SWING IN BUILDING LINE	W.L.E. WATER LINE EASEMENT	ACC.E. ACCESS EASEMENT	LIGHT POLE	PAD MOUNTED TRANSFORMER
EASEMENT	B.L.(3C) 3 CAR BUILDING LINE	STM.S.E. STORM SEWER EASEMENT	A.E. AERIAL EASEMENT	ELECTRIC BOX	
WOODEN FENCE	G.B.L. GARAGE BUILDING LINE	S.S.E. SANITARY SEWER EASEMENT	D.E. DRAINAGE EASEMENT	FIBER OPTIC	
WROUGHT IRON FENCE	(B.G.) BUILDER GUIDELINES	R.O.W. RIGHT-OF-WAY	E.E. ELECTRIC EASEMENT	TELEPHONE PEDESTAL	MANHOLE & INLET
CHAIN LINK FENCE	F.F. FINISHED FLOOR	P.A.E. PRIVATE ACCESS EASEMENT	WATER VALVE	GAS METER	INLET
OVERHEAD ELECTRIC	EXT. EXTENDED	P.U.E. PRIVATE UTILITY EASEMENT	FIRE HYDRANT	CABLE PEDESTAL	VAULT
	PROP. PROPOSED	PVT. PRIVATE I.R. IRON ROD	MONUMENT	WATER METER	
	ELEV. ELEVATION	FND. FOUND I.P. IRON PIPE	POWER POLE	GUY ANCHOR	

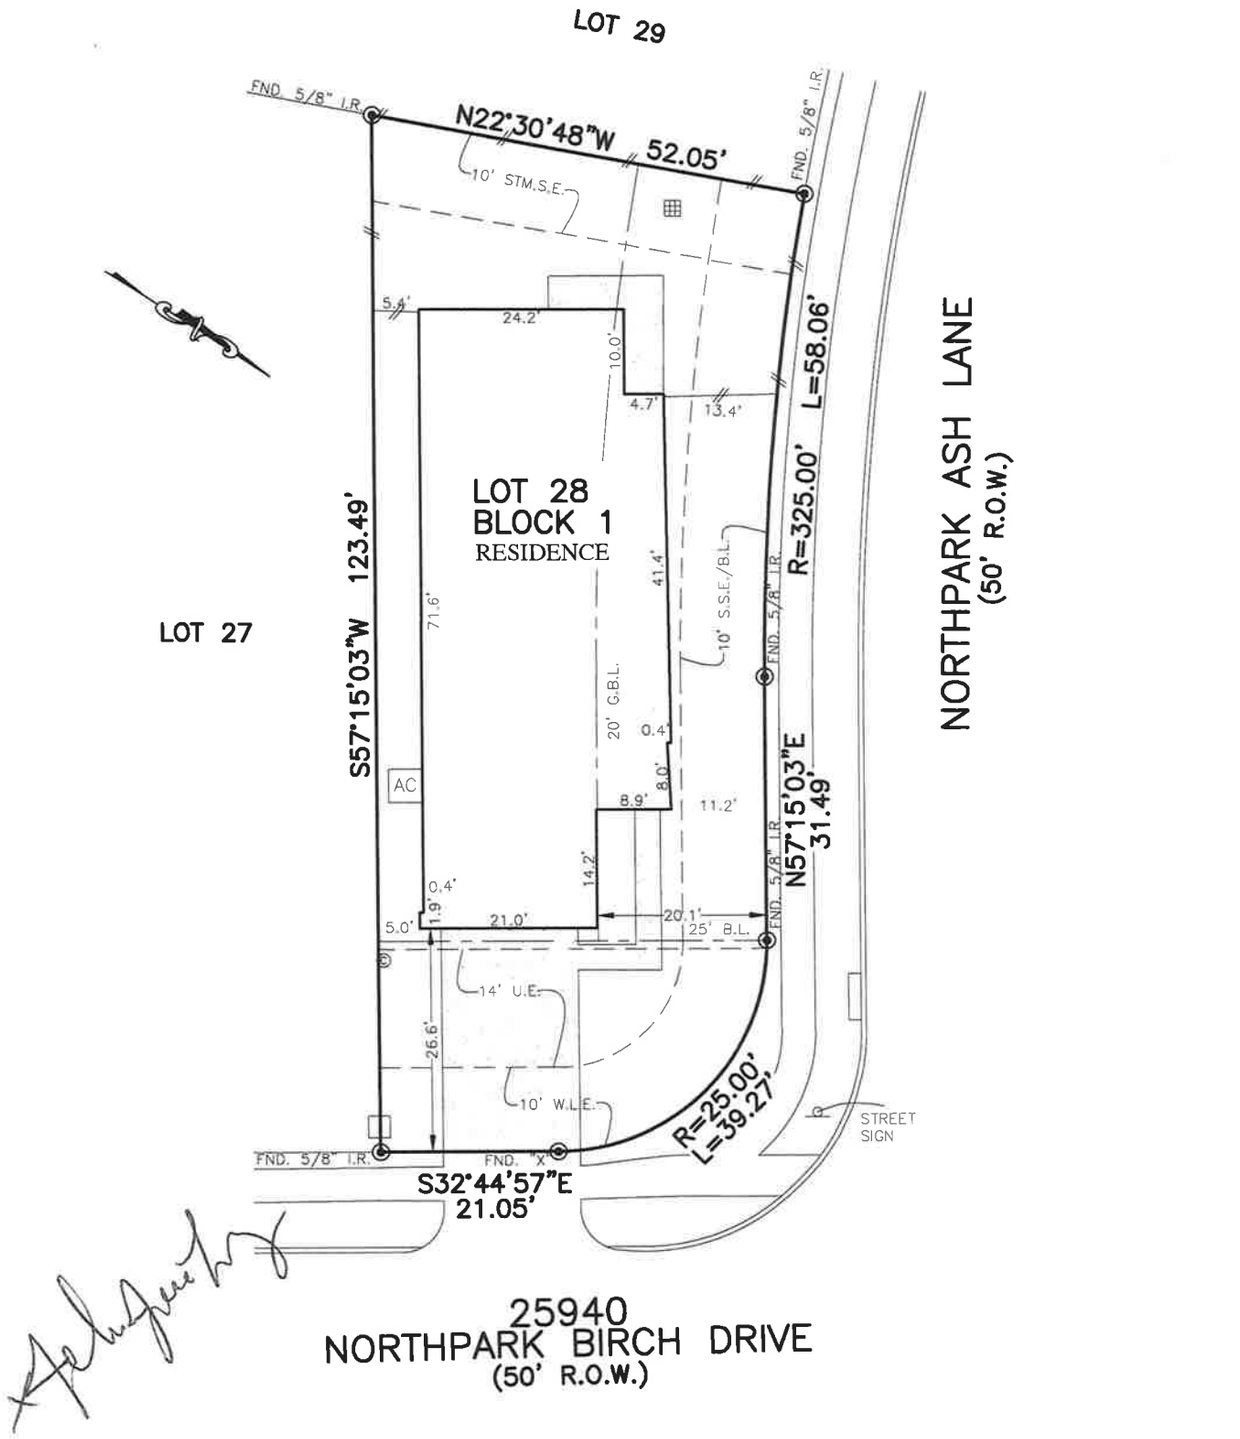

PLAT OF SURVEY

SCALE: 1" = 20'

NOTES:
1. ALL BEARINGS SHOWN HEREON ARE BASED ON THE RECORDED PLAT.
2. ALLPOINTS LAND SURVEY, INC. IS NOT LIABLE FOR ANY DAMAGES DUE TO INFORMATION NOT PROVIDED TO SURVEYOR OR BUILDER PLACING ANY IMPROVEMENTS WITHIN A BUILDING LINE OR EASEMENT.
3. SUBJECT TO APPLICABLE RESTRICTIVE COVENANTS LISTED IN ITEM 1, SCHEDULE "B" OF TITLE COMMITMENT ISSUED BY FIRST AMERICAN TITLE INSURANCE Co. UNDER G.F. No. TX-20030061-HOU.

FOR: JOHN JESSE LOPEZ
ADDRESS: 25940 NORTHPARK BIRCH DRIVE BY: EC
ALLPOINTS JOB#: CC186033
G.F.: TX-20030061-HOU
JO3:

FLOOD ZONE: X

COMMUNITY PANEL: 48339C0725G

EFFECTIVE DATE: 8/18/2014

LOMR: | DATE:

"THIS INFORMATION IS BASED ON GRAPHIC PLOTTING. WE DO NOT ASSUME RESPONSIBILITY FOR EXACT DETERMINATION"

**LOT 28, BLOCK 1,
NORTHPARK WOODS, SECTION 1,
CAB. Z, SHEET 5977-5980, MAP RECORDS,
MONTGOMERY COUNTY, TEXAS**

I HEREBY CERTIFY THAT THIS PLAT REPRESENTS THE RESULTS OF A SURVEY MADE ON THE GROUND, ON THE 27TH DAY OF DECEMBER, 2019.

STATE OF TEXAS
REGISTERED
LAWRENCE W. BORSKI
3926
PROFESSIONAL LAND SURVEYOR

©2020, ALLPOINTS LAND SURVEY, INC.
All Rights Reserved.