R.M. AYCOCK SURVEY
ABSTRACT 146

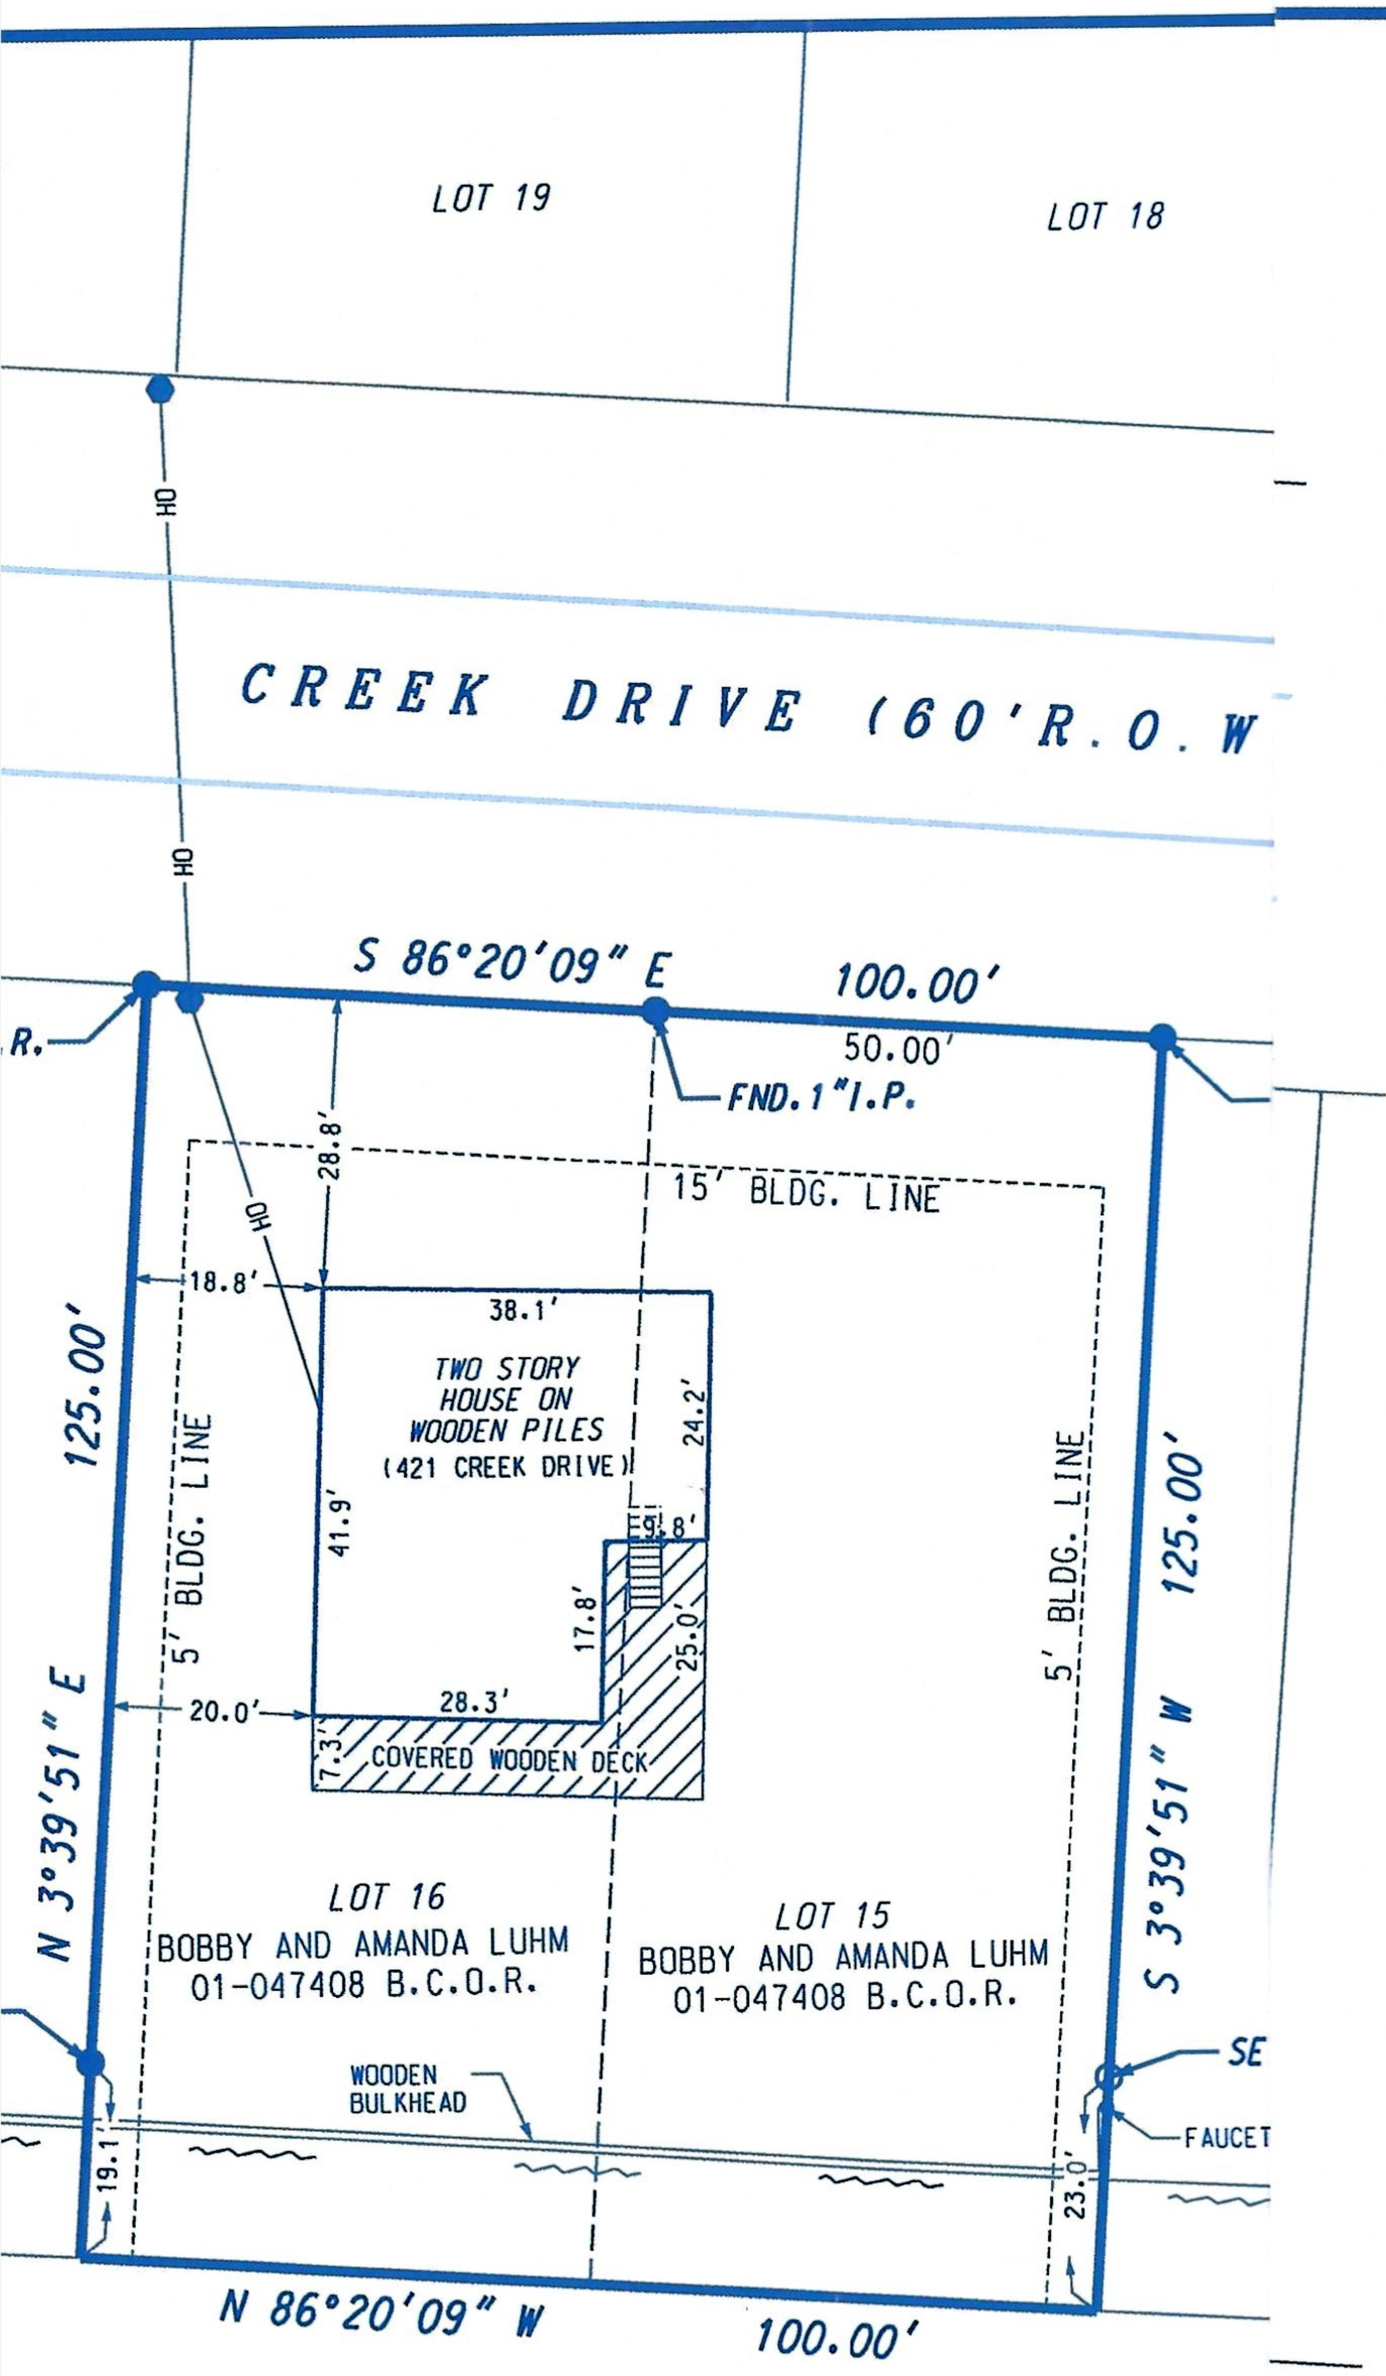

LEGEND

●	IRON PIPE/ROD
⬢	POWER POLE
—OH—	OVERHEAD WIRE

NOTES:

1. BEARINGS ARE BASED ON THE SOUTH RIGHT-OF-WAY LINE OF CREEK DRIVE, HAVING A CALLED BEARING OF SOUTH 86°20'09" EAST AS SHOWN ON THE OYSTER CREEK ESTATES SUBDIVISION PLAT, RECORDED IN VOLUME 10, PAGES 3-4 B.C.P.R.
2. NO TITLE COMMITMENT WAS PROVIDED FOR THIS SURVEY. THERE MAY BE ITEMS OF RECORD WHICH AFFECT THIS TRACT NOT SHOWN HEREON..
3. THIS PROPERTY MAY BE SUBJECT TO BUILDING RESTRICTIONS RECORCED IN VOLUME879, PAGE 313 OF THE BRAZORIA COUNTY DEED RECORDS.

N

0 15 30

1" = 30'

PLAT OF

LOTS 15 AND 16, BLOCK 1

OF THE

OYSTER CREEK ESTATES SUBDIVISION

AS RECORDED IN

VOLUME 10, PAGES 3-4

OF THE

BRAZORIA COUNTY PLAT RECORDS

IN THE

R. M. AYCOCK SURVEY
ABSTRACT 146

BRAZORIA COUNTY, TEXAS

FOR

DAVID MILLICAN

Doyle & Wachtstetter, Inc.
Surveying and Mapping GPS/GIS
131 COMMERCE STREET, CLUTE, TEXAS 77531
OFFICE: 979.265.3622 FAX: 979.265.9940

SURVEYED:	2-1-10	BOOK: OYSTER CREEK VIL.V.3		JOB No.	3398-10-01
DRAWN BY:	LOFTUS/2-1-10	CHECKED:	CDW/2-1-10	REVISED:	NONE