35076

F.M.S. SURVEYING CO.

PO. BOX 7238, 2002-B BURKE ROAD PASADENA, TEXAS 77508-7238
AREA CODE 713 PHONE 475-8301

Scale: 1" = 20' GF: 9880511 DATE: MAY 7, 1998

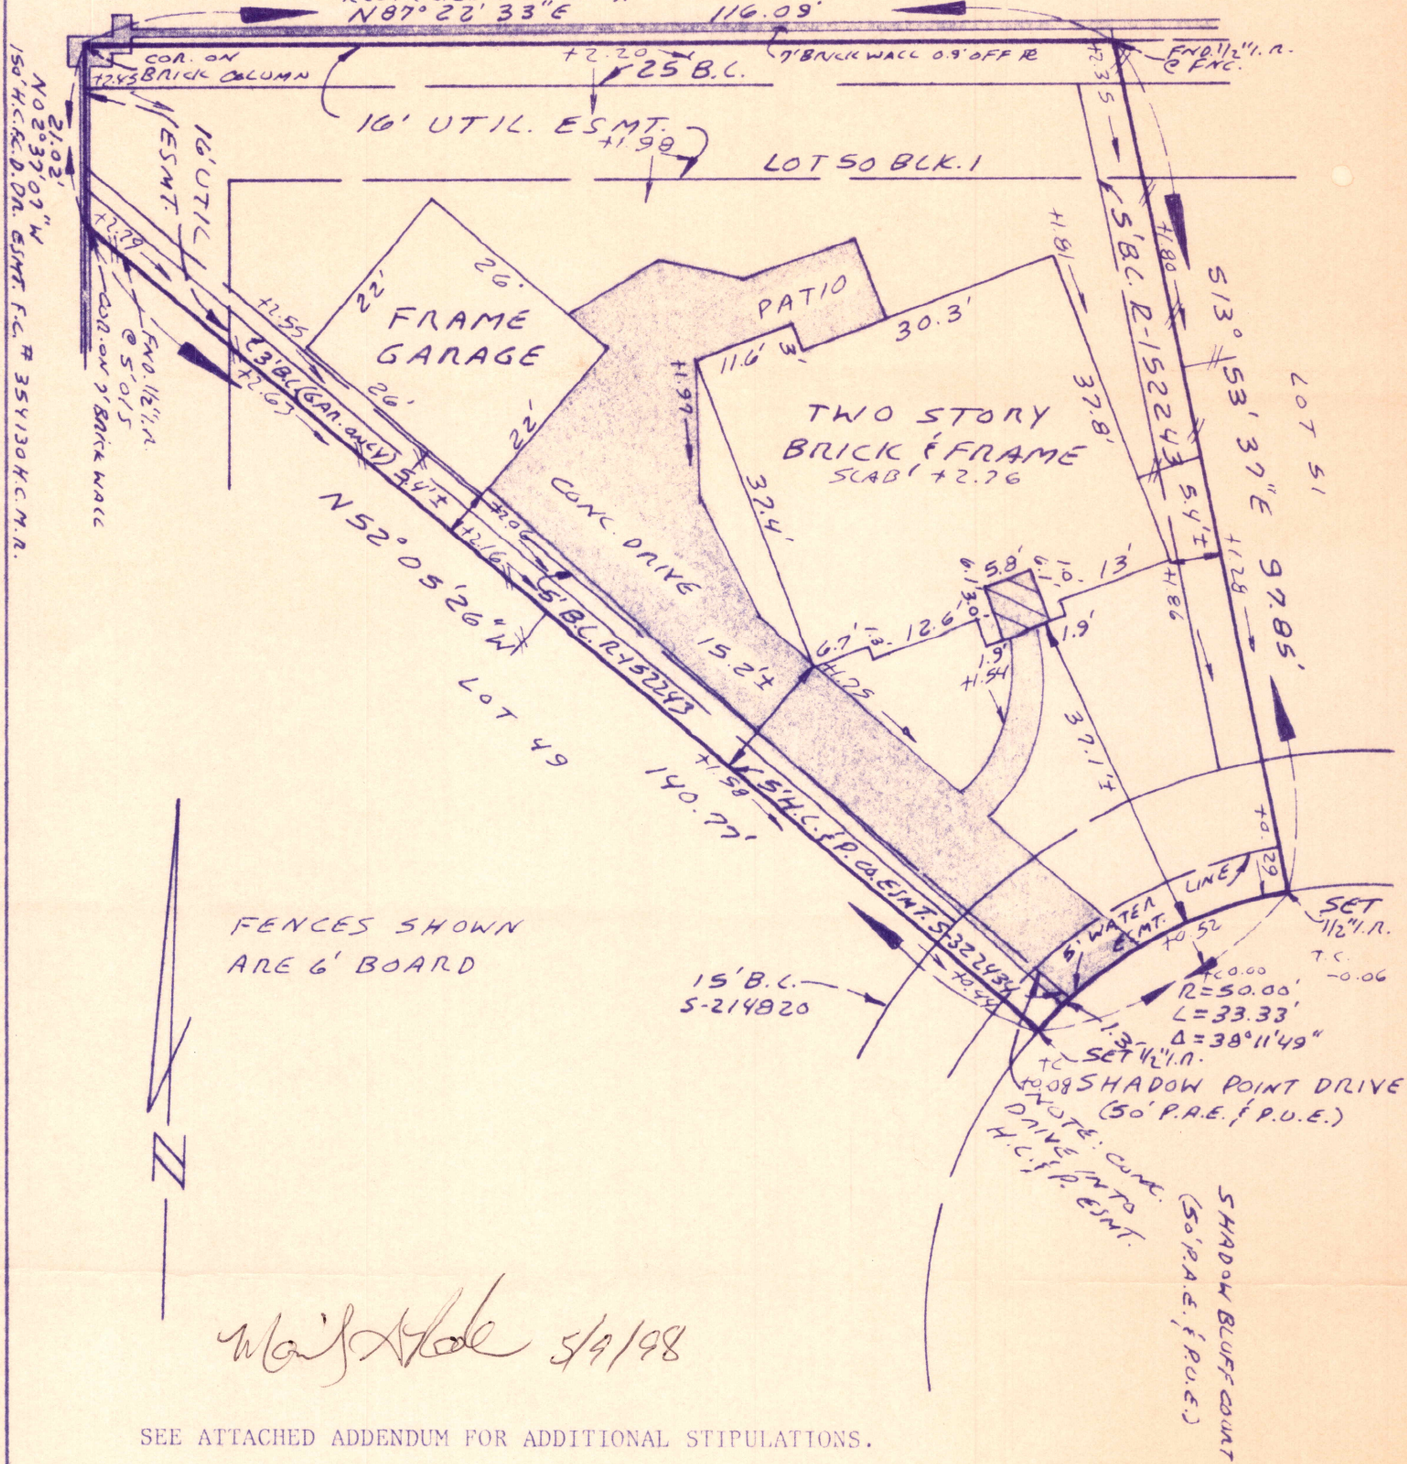

5/9/98

SEE ATTACHED ADDENDUM FOR ADDITIONAL STIPULATIONS.

LOT 50, BLOCK 1 OF SHADOWLAKE SECTION SEVEN (7)
Map recorded in FILM CODE NO. 378109 OF THE MAP RECORDS,
HARRIS COUNTY, TEXAS.

PURCHASER: MARILYN G. RADLER

ADDRESS: 12226 SHADOW POINT DRIVE, HOUSTON, TEXAS 77082

TO: EXECUTIVE TITLE CO. (EXCLUSIVELY)

I hereby certify that this plat correctly represents a survey made under my supervision on the ground, and in accordance with the information provided to me, and correctly represents the facts found at the time of this survey. There were no encroachments at the time of this survey, except as shown hereon.

THIS LOT IS LOCATED IN ZONE "X" (UNSHADED) AN AREA OF MINIMAL FLOODING OUTSIDE THE SPECIAL FLOOD HAZARD AREA, ACCORDING TO L.O.M.R. FROM FEMA DATED 1/21/97, FOR FIRM #48201C0830J.

Frank M. Sheridan, Sr.
Registered Professional Land Surveyor
#3698