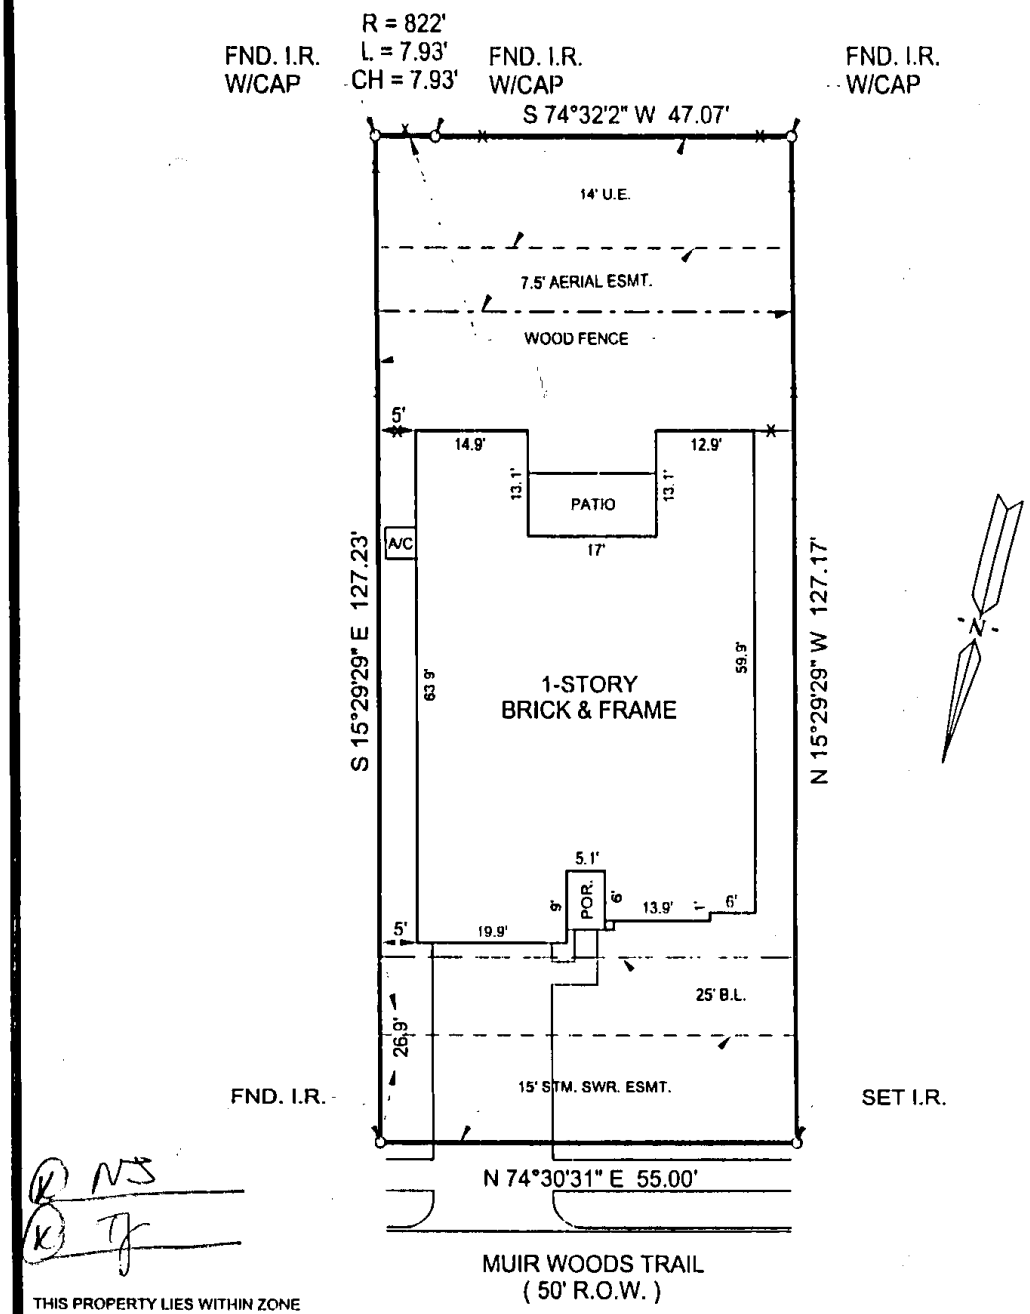

(K) NS

(K) TJ

THIS PROPERTY LIES WITHIN ZONE "X" ACCORDING TO FLOOD INSURANCE RATE MAP PREPARED BY F.E.M.A.; PANEL NO. 48201C0510 J DATED: NOVEMBER 6, 1996.

H.L. & P. AGREEMENT FOR ELECTRIC SERVICE AS RECORDED IN H.C.C.F. NO. V-647191.

PLAT of SURVEY
LOT 5 BLOCK 4
EAGLE SPRINGS SECTION SEVEN
HARRIS COUNTY, TEXAS
H.C.C.F. NO. V-495719; FILM CODE NO. 500118 H.C.M.R.

STATE OF TEXAS REGISTERED PROFESSIONAL LAND SURVEYOR FABRY TAPLIN, JR 2048

PURCHASER : CECIL B. BROWN AND SHARON BROWN

ADDRESS : 12818 MUIR WOODS TRAIL

NORTH AMERICAN TITLE CO. G.F. NO. 6286728

LENNAR HOMES

I HEREBY CERTIFY THAT THIS SURVEY WAS MADE ON THE GROUND UNDER MY SUPERVISION AND THAT THIS PLAT CORRECTLY REPRESENTS THE FACTS AS FOUND AT THE TIME OF THE SURVEY.

REGISTERED PROFESSIONAL LAND SURVEYOR #2048

TAPLIN ENGINEERING, INC.
ENGINEERS - SURVEYORS
1011 HIGHWAY 6 SOUTH / SUITE 101
HOUSTON, TEXAS 77077
PHONE : (281)-496-5896 FAX : (281)-496-5898

SCALE : 1" = 20'	JOB NO. : ES7-4-5
DATE : 09/04/03	DRAWN BY : BL
REVISED DATE :	CHECKED BY :