TYPE OF AREA	APPROX. SQUARE FOOTAGE
MAIN FLOOR (HEATED)	2131.5
2ND FLOOR (HEATED)	1505.6
GARAGE (NON-HEATING)	481.5
FRONT PORCH (NON-HEATING)	237.7
BACK PORCH (NON-HEATING)	481.5
MECHANICAL ROOM	81.5
TOTAL LIVING AREA (HEATED)	3637.1
TOTAL NON-LIVING AREA (NON-HEATED)	1258.2
TOTAL AREA	4895.3

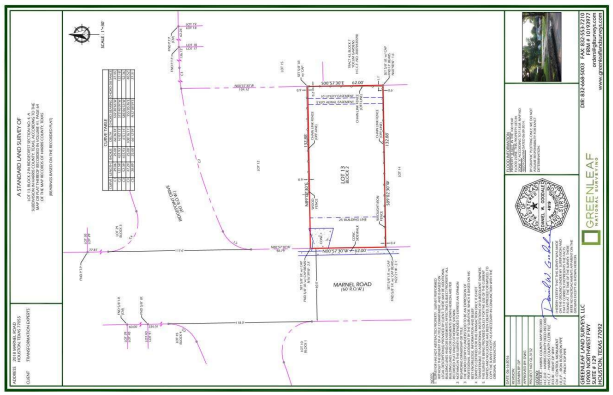

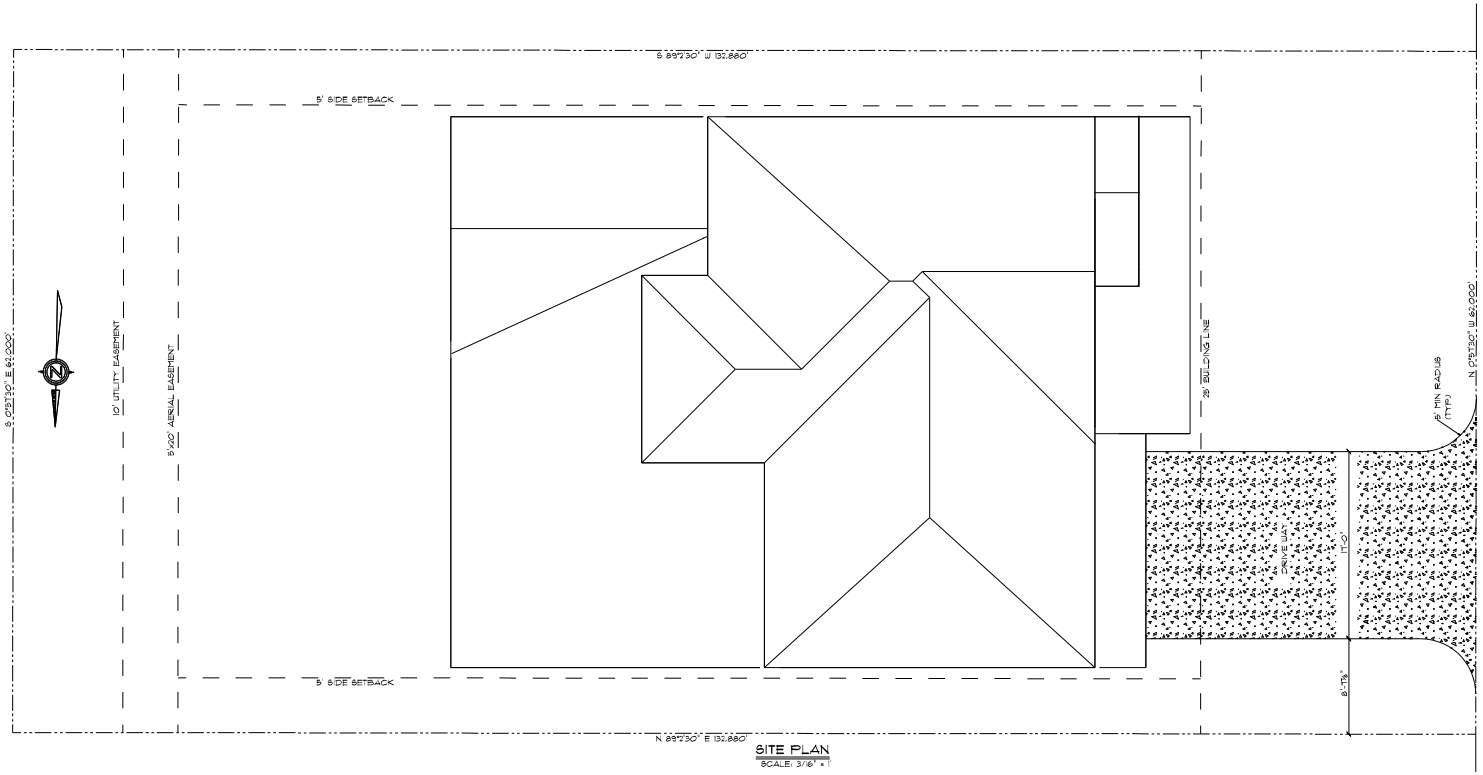

SITE PLAN
SCALE: 3/16" = 1'

Durand & Smith Homes
Caribbean Bath - "Texas Strong"

Durand & Smith Designs
3845 Cypress Creek Pkwy
Suite 200
Houston, Texas
77068
PHONE:832-286-4334
FAX:832-286-4363

Customer
Name: Sally Lahnert
2018 Marmel Road
Houston, Texas
77055

SCALE: 1/4" = 1'
DRAWN BY: J. Smith
DATE: 7/28/2016

SECTION LETTER: A
PAGE NUMBER: 1

APPROVED: A Smith
CHECKED BY: A Smith

PAGE #: A0