DocuSign Envelope ID: 8CD664BF-14A1-4CAF-94FC-FD762B8B9EA1

GF NO. 09030545 FIDELITY NATIONAL TITLE
ADDRESS: 6218 WHISTLING PINES DRIVE
SPRING, TEXAS 77389
BORROWER: RYAN JONES AND
TIFFANY JONES

LOT 16, BLOCK 1
AUBURN LAKES PINES, SECTION 2

ACCORDING TO THE MAP OR PLAT THEREOF RECORDED UNDER FILM CODE NO. 604291 OF THE MAP RECORDS OF HARRIS COUNTY, TEXAS

SCALE: 1" = 30'

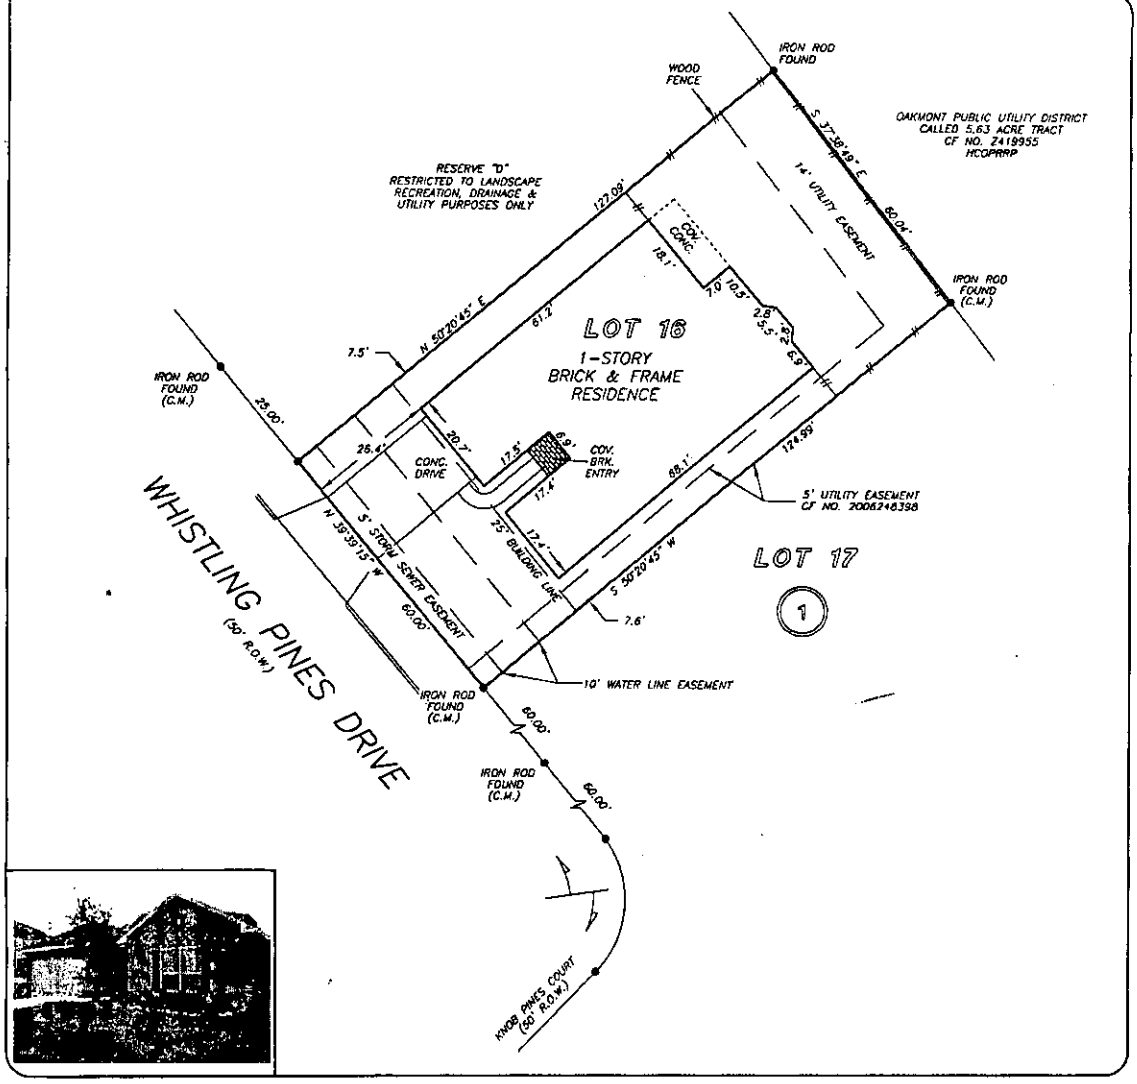

THIS PROPERTY DOES NOT LIE WITHIN THE 100 YEAR FLOOD PLAIN AS PER FIRM PANEL NO. 48201C 0070 L
MAP REVISION: 06/18/2007
ZONE X
BASED ONLY ON VISUAL EXAMINATION OF MAPS. INACCURACIES OF FEMA MAPS PREVENT EXACT DETERMINATION WITHOUT DETAILED FIELD STUDY

A SUBSURFACE INVESTIGATION WAS BEYOND THE SCOPE OF THIS SURVEY

RECORD BEARING: FILM CODE NO. 604291 MRHCT

DRAWN BY: JB

I HEREBY CERTIFY THAT THIS SURVEY WAS MADE ON THE GROUND, THAT THIS PLAT CORRECTLY REPRESENTS THE FACTS FOUND AT THE TIME OF SURVEY AND THAT THERE ARE NO ENCROACHMENTS APPARENT ON THE GROUND, EXCEPT AS SHOWN HEREON. THIS SURVEY IS CERTIFIED FOR THIS TRANSACTION ONLY AND ABSTRACTING PROVIDED IN THE ABOVE REFERENCED TITLE COMMITMENT WAS RELIED UPON IN PREPARATION OF THIS SURVEY.

JIMMY RAY JANECEK
PROFESSIONAL LAND SURVEYOR
NO. 5868
JOB NO. 09-04224
APRIL 28, 2009

STATE OF TEXAS
REGISTERED
JIMMY RAY JANECEK
5868
PROFESSIONAL LAND SURVEYOR

Fidelity National Title
281-521-1122

PRECISION SURVEYORS, INC.

1-800-LANDSURVEY 281-496-1586
1-800-526-3787 FAX 281-496-1867
14925 MEMORIAL DRIVE SUITE B100 HOUSTON, TEXAS 77079