5603 Sweetbriar Street

Being Lot 22, in Block 2, of Forest Oaks Section Two (2), an Addition in Harris County, Texas, according to the Map or Plat thereof recorded in Volume 38, Page 28 of the Map and/or Plat Records of Harris County, Texas.

First American Title Company

LEGEND

- ○ 1/2" ROD FOUND
- ⊗ 1/2" ROD SET
- ○ 1" PIPE FOUND
- ⊠ "X" FOUND/SET
- ⊛ 5/8" ROD FOUND
- ⌖ POINT FOR CORNER
- □ FENCE POST FOR CORNER
- CM CONTROLLING MONUMENT
- AC AIR CONDITIONER
- PE POOL EQUIPMENT
- TE TRANSFORMER PAD
- ■ COLUMN
- ● POWER POLE
- ▲ UNDERGROUND ELECTRIC
- △ OVERHEAD ELECTRIC
- —OHP— OVERHEAD ELECTRIC POWER
- —OES— OVERHEAD ELECTRIC SERVICE
- —○— CHAIN LINK
- WOOD FENCE 0.5' WIDE TYPICAL
- IRON FENCE
- —×— BARBED WIRE
- DOUBLE SIDED WOOD FENCE
- EDGE OF ASPHALT
- EDGE OF GRAVEL
- CONCRETE
- COVERED AREA

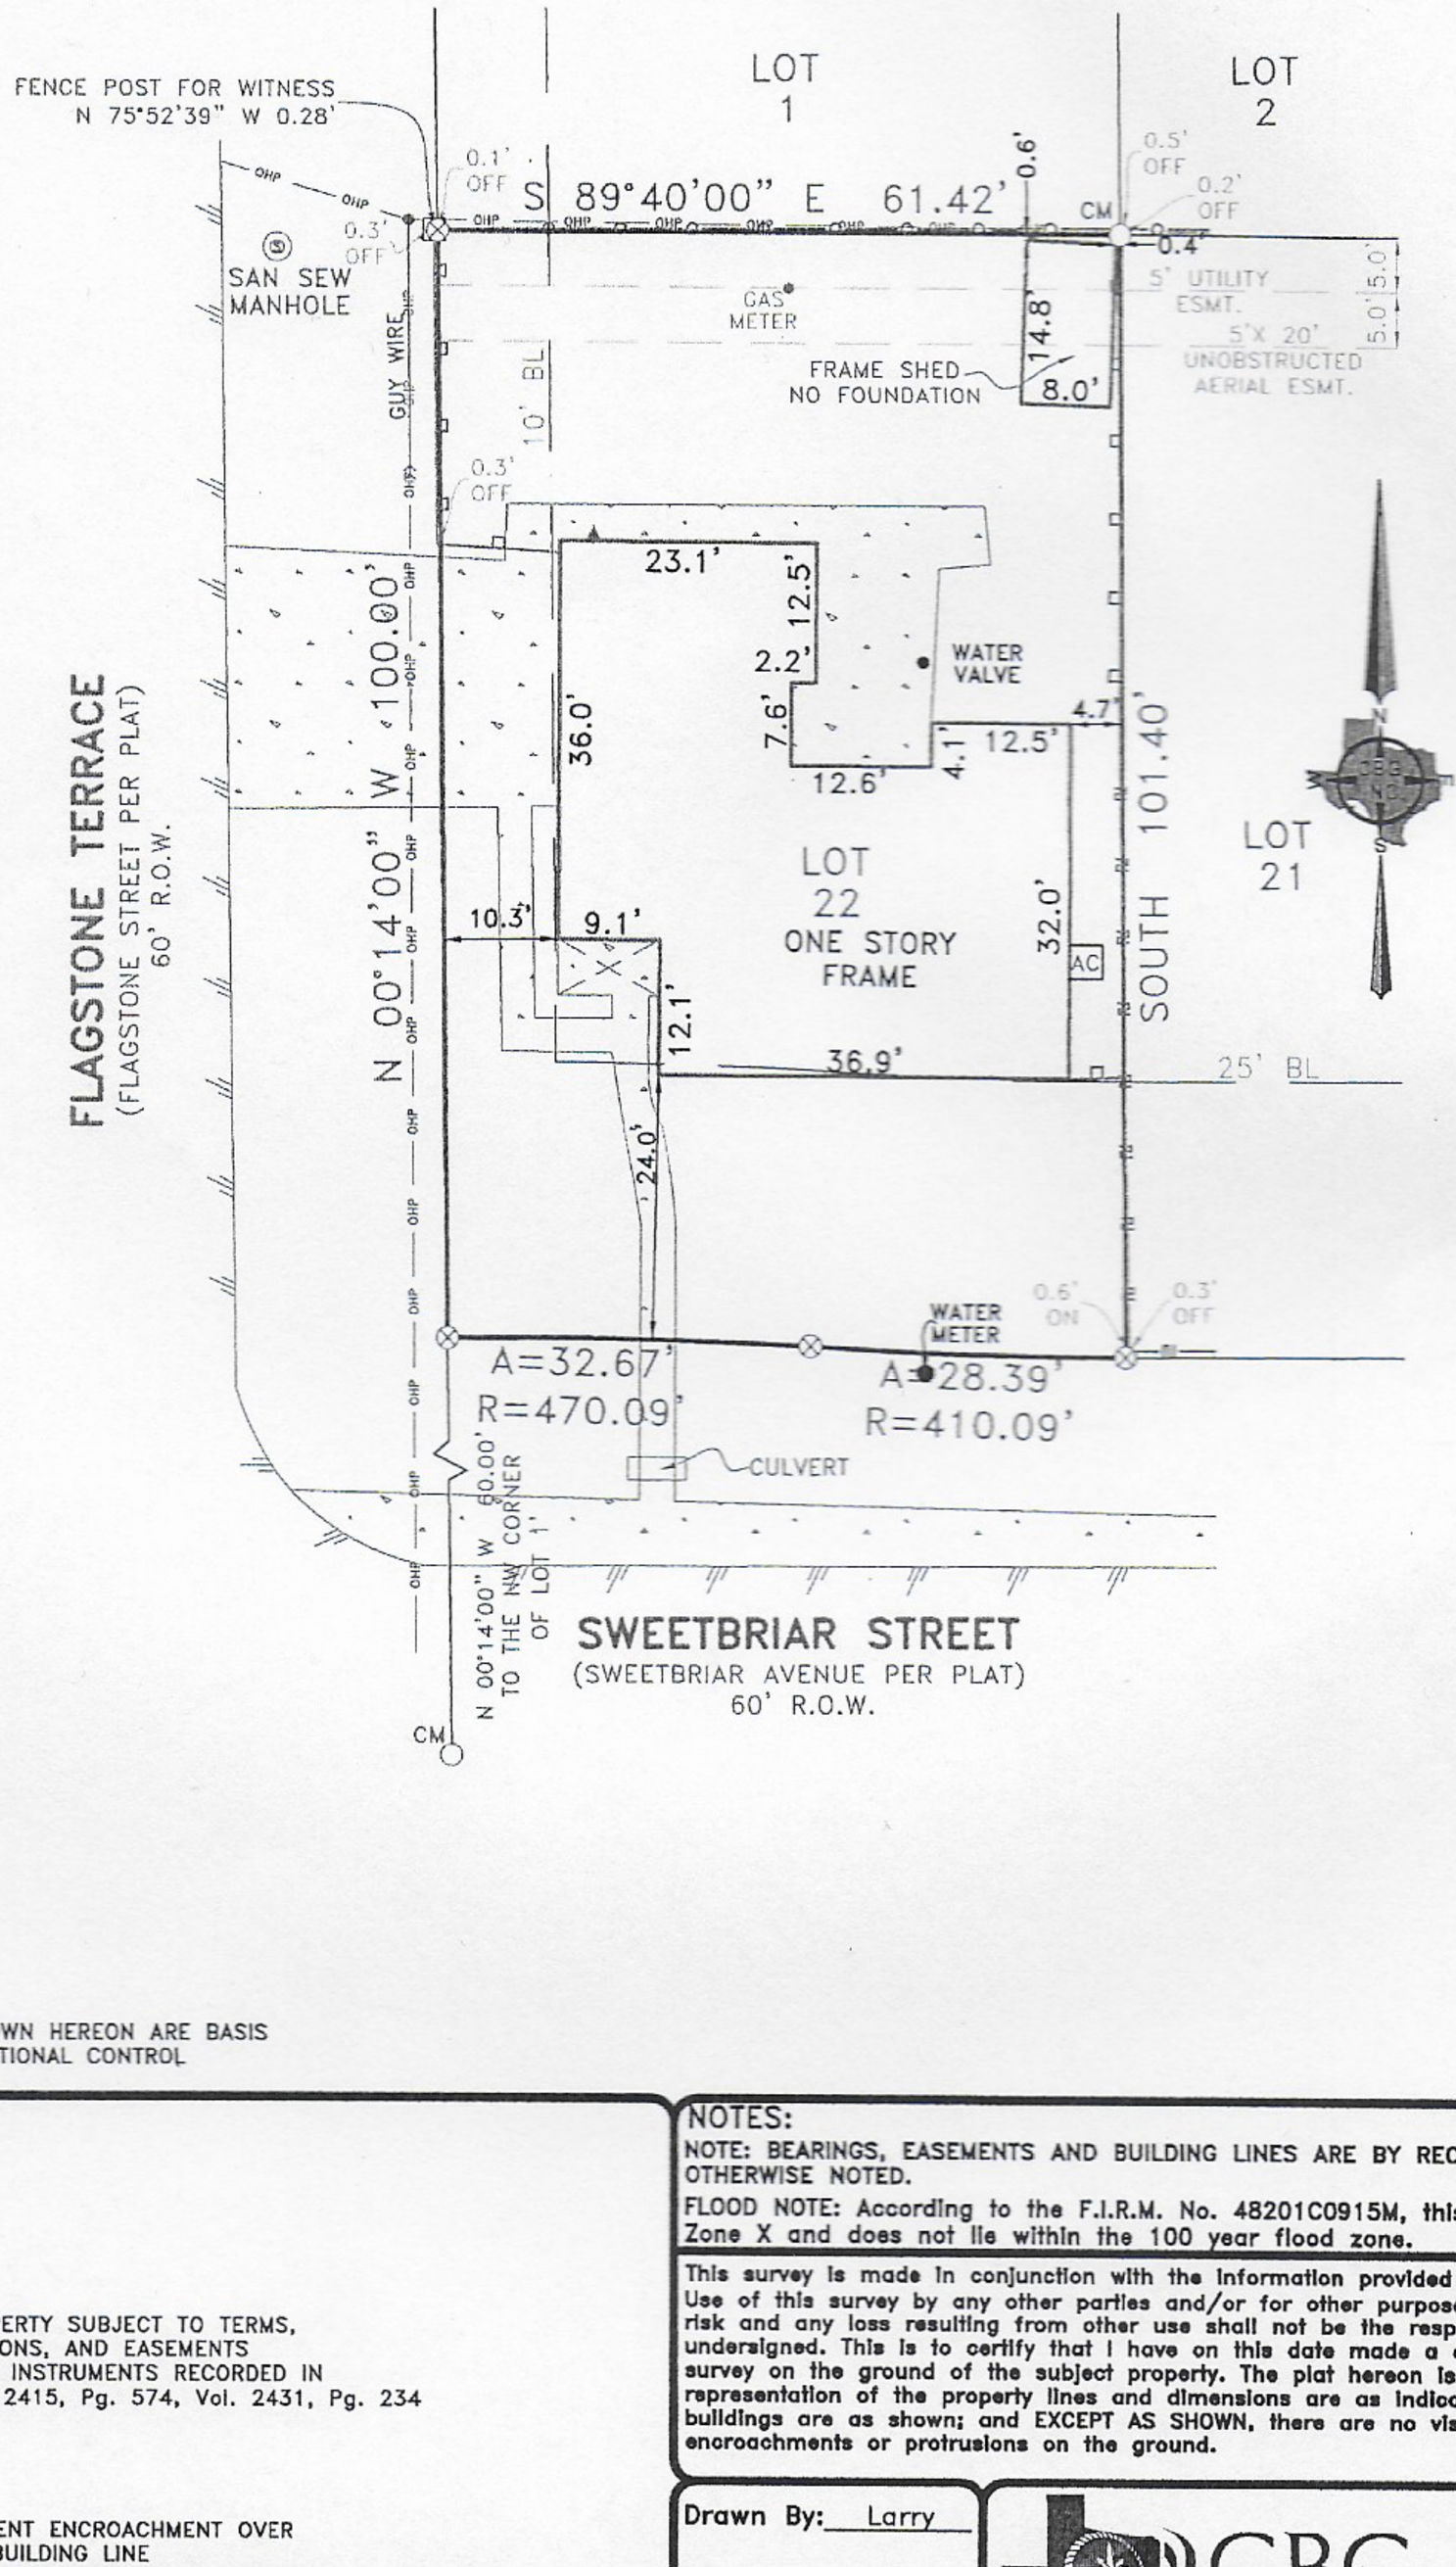

NOTE: CM'S SHOWN HEREON ARE BASIS OF DIRECTIONAL CONTROL

EXCEPTIONS:

NOTE: PROPERTY SUBJECT TO TERMS, CONDITIONS, AND EASEMENTS CONTAINED IN INSTRUMENTS RECORDED IN Vol. 38, Pg. 28, Vol. 2415, Pg. 574, Vol. 2431, Pg. 234

NOTE: APPARENT ENCROACHMENT OVER BUILDING LINE

NOTES:

NOTE: BEARINGS, EASEMENTS AND BUILDING LINES ARE BY RECORDED PLAT UNLESS OTHERWISE NOTED.

FLOOD NOTE: According to the F.I.R.M. No. 48201C0915M, this property does lie in Zone X and does not lie within the 100 year flood zone.

This survey is made in conjunction with the information provided by First American Title. Use of this survey by any other parties and/or for other purposes shall be at user's own risk and any loss resulting from other use shall not be the responsibility of the undersigned. This is to certify that I have on this date made a careful and accurate survey on the ground of the subject property. The plat hereon is a correct and accurate representation of the property lines and dimensions are as indicated; location and type of buildings are as shown; and EXCEPT AS SHOWN, there are no visible and apparent encroachments or protrusions on the ground.

Drawn By: Larry

Scale: 1" = 20'

Date: 03/19/18

CBG SURVEYING INC
DFW-HOUSTON-AUSTIN-SAN ANTONIO-EAST TEXAS
321 Century Plaza Dr., Ste. 105

STATE OF TEXAS REGISTERED
C. N. FALCONER