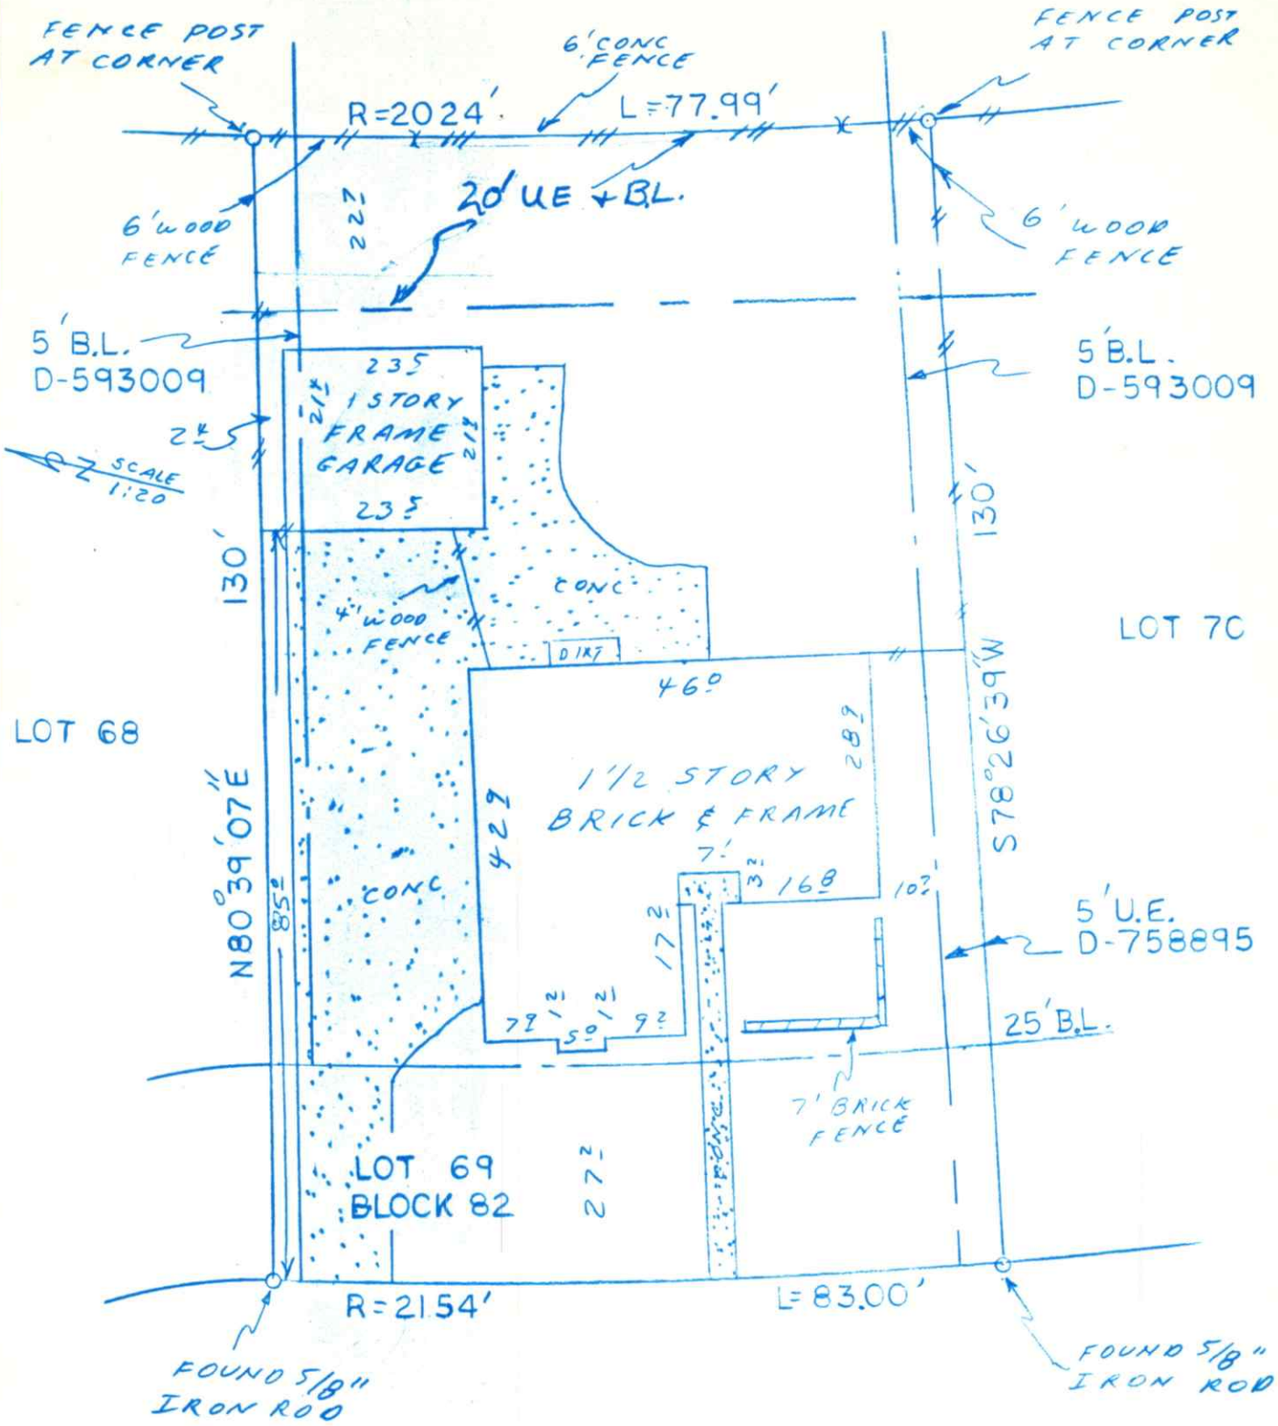

(3510) LEDGESTONE DRIVE (60' ROW)

NOTE: An easement for Audio and Video Comm. Service under Clerk's File No. D-593009.

BUYER

Geoffrey P. Atwater and wife, Vivian Lee Atwater — 3510 Ledgestone Drive

DESCRIBED PROPERTY

Lot 69, Block 82, of Corrected Plat of BROOK FOREST, SECTION 1, an addition in Harris County, Texas, according to the map or plat thereof recorded in Volume 221, Page 109 of the Map Records of Harris County, Texas.

TEXAS LAND COORDINATORS, INC. 997-1585
10502 Telephone Rd. #276
Houston, Texas 77075

G. F. 9011339
Date: 6-13-90 Rev 6-14-90
Inv.# 1917
J.O. # 6-44-90

STATE OF TEXAS
ROBERT ADAMS
1002
REGISTERED PUBLIC SURVEYOR

I do hereby certify that this survey was this day made on the ground of the property legally described hereon, (or on the attached sheet), and is correct, and there are no encroachments unless shown.

Note: There are no natural drainage courses on this property.
Note: This property does not lie in a flood hazard zone according to H.U.D./F.I.A. 480296 0190D 9-27-85 Zone C

	DATE	BY
FIELD WORK		
DRAFTING		
FINAL CHECK		RA