14311 Ella Lee Lane

Being Lot Twenty-Three (23), in Block Eleven (11), of Briar Village Section One, a subdivision in Harris County, Texas, according to the map or plat thereof recorded in Volume 170, Page 90, of the Map Records of Harris County, Texas.

NORTH AMERICAN TITLE COMPANY
Like Clockwork®

LEGEND

- ○ 1/2" ROD FOUND
- ⊗ 1/2" ROD SET
- ⬡ 5/8" ROD FOUND
- ⊠ "X" FOUND/SET
- POINT FOR CORNER
- □ FENCE POST FOR CORNER
- CM CONTROLLING MONUMENT
- AC AIR CONDITIONER
- PE POOL EQUIPMENT
- TE TRANSFORMER PAD
- ■ BRICK COLUMN
- ● POWER POLE
- ▲ UNDERGROUND ELECTRIC
- △ OVERHEAD ELECTRIC
- —OHP— OVERHEAD ELECTRIC POWER
- —OES— OVERHEAD ELECTRIC SERVICE
- —⊙— CHAIN LINK
- WOOD FENCE 0.5' WIDE TYPICAL
- IRON FENCE
- —×— BARBED WIRE
- EDGE OF ASPHALT
- EDGE OF GRAVEL
- CONCRETE
- COVERED AREA

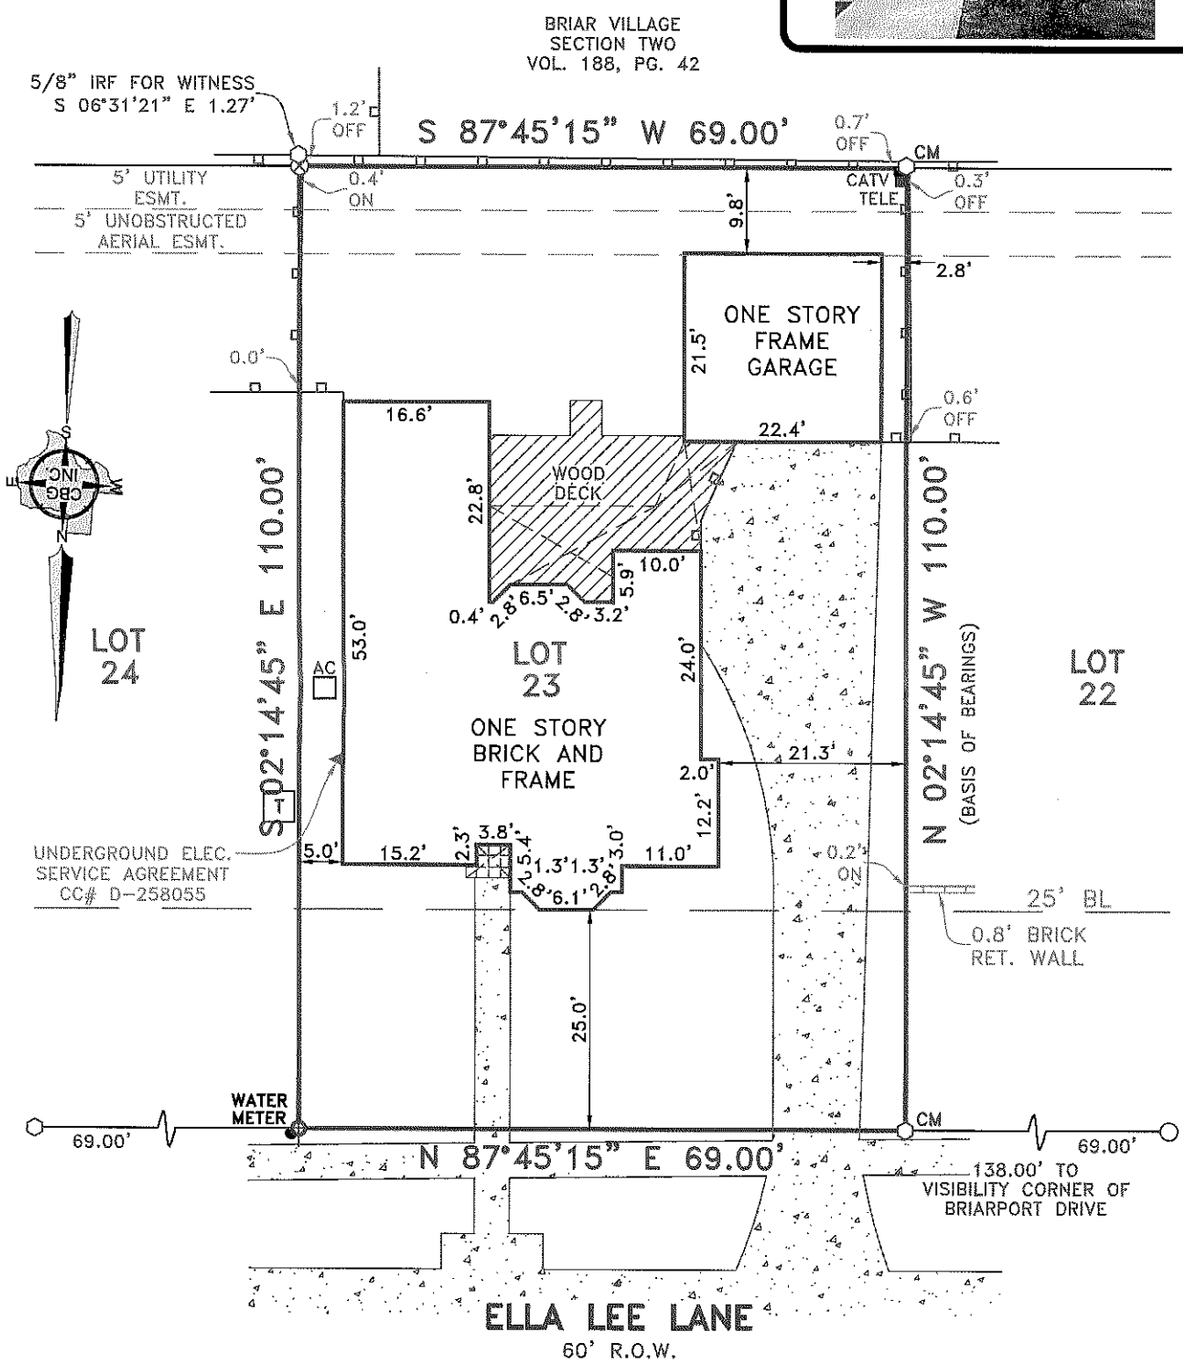

EXCEPTIONS:

NOTE: PROPERTY SUBJECT TO TERMS, CONDITIONS, AND EASEMENTS CONTAINED IN INSTRUMENT RECORDED IN VOL. 170, PG. 90, VOL. 8318, PG. 229 VOL. 8323, PG. 483, VOL. 8402, PG. 356 CC# D-270743, D-273636, D-314814, E-125764, F-059874, V-520222, X-117666, Z-531584, 20090500939, 20120080383, 20120231951, 20140033526

NOTES:

NOTE: BEARINGS, EASEMENTS AND BUILDING LINES ARE BY RECORDED PLAT UNLESS OTHERWISE NOTED.

FLOOD NOTE: According to the F.I.R.M. No. 48201C0810 L, this property does lie in Zone X and does not lie within the 100 year flood zone.

This survey is made in conjunction with the information provided by North American Title Company. Use of this survey by any other parties and/or for other purposes shall be at user's own risk and any loss resulting from other use shall not be the responsibility of the undersigned. This is to certify that I have on this date made a careful and accurate survey on the ground of the subject property. The plat hereon is a correct and accurate representation of the property lines and dimensions are as indicated; location and type of buildings are as shown; and EXCEPT AS SHOWN, there are no visible and apparent encroachments or protrusions on the ground.

Accepted by: _____
Purchaser

Date: _____

_____
Purchaser

Drawn By: OR

Scale: 1" = 20'

Date: 01/29/15

GF No.: 14638-15-000389

Job No. 1501033

C.B.G. Surveying, Inc.
12025 Shiloh Road, Ste. 230
Dallas, TX 75228
P 214.349.9485
F 214.349.2216
Firm No. 10168800
www.cbgdfw.com

REGISTERED JOSH CONNALLY 5706 PROFESSIONAL LAND SURVEYOR

JOSH CONNALLY
R.P.L.S. NO. 5706