This property is not located in the 100 year flood plain, & is in insurance rate map zone X, as per map 48201C0365G Dated 9-28-90

Scale: 1" = 20'

Note: All fences are 6' wood unless otherwise noted.

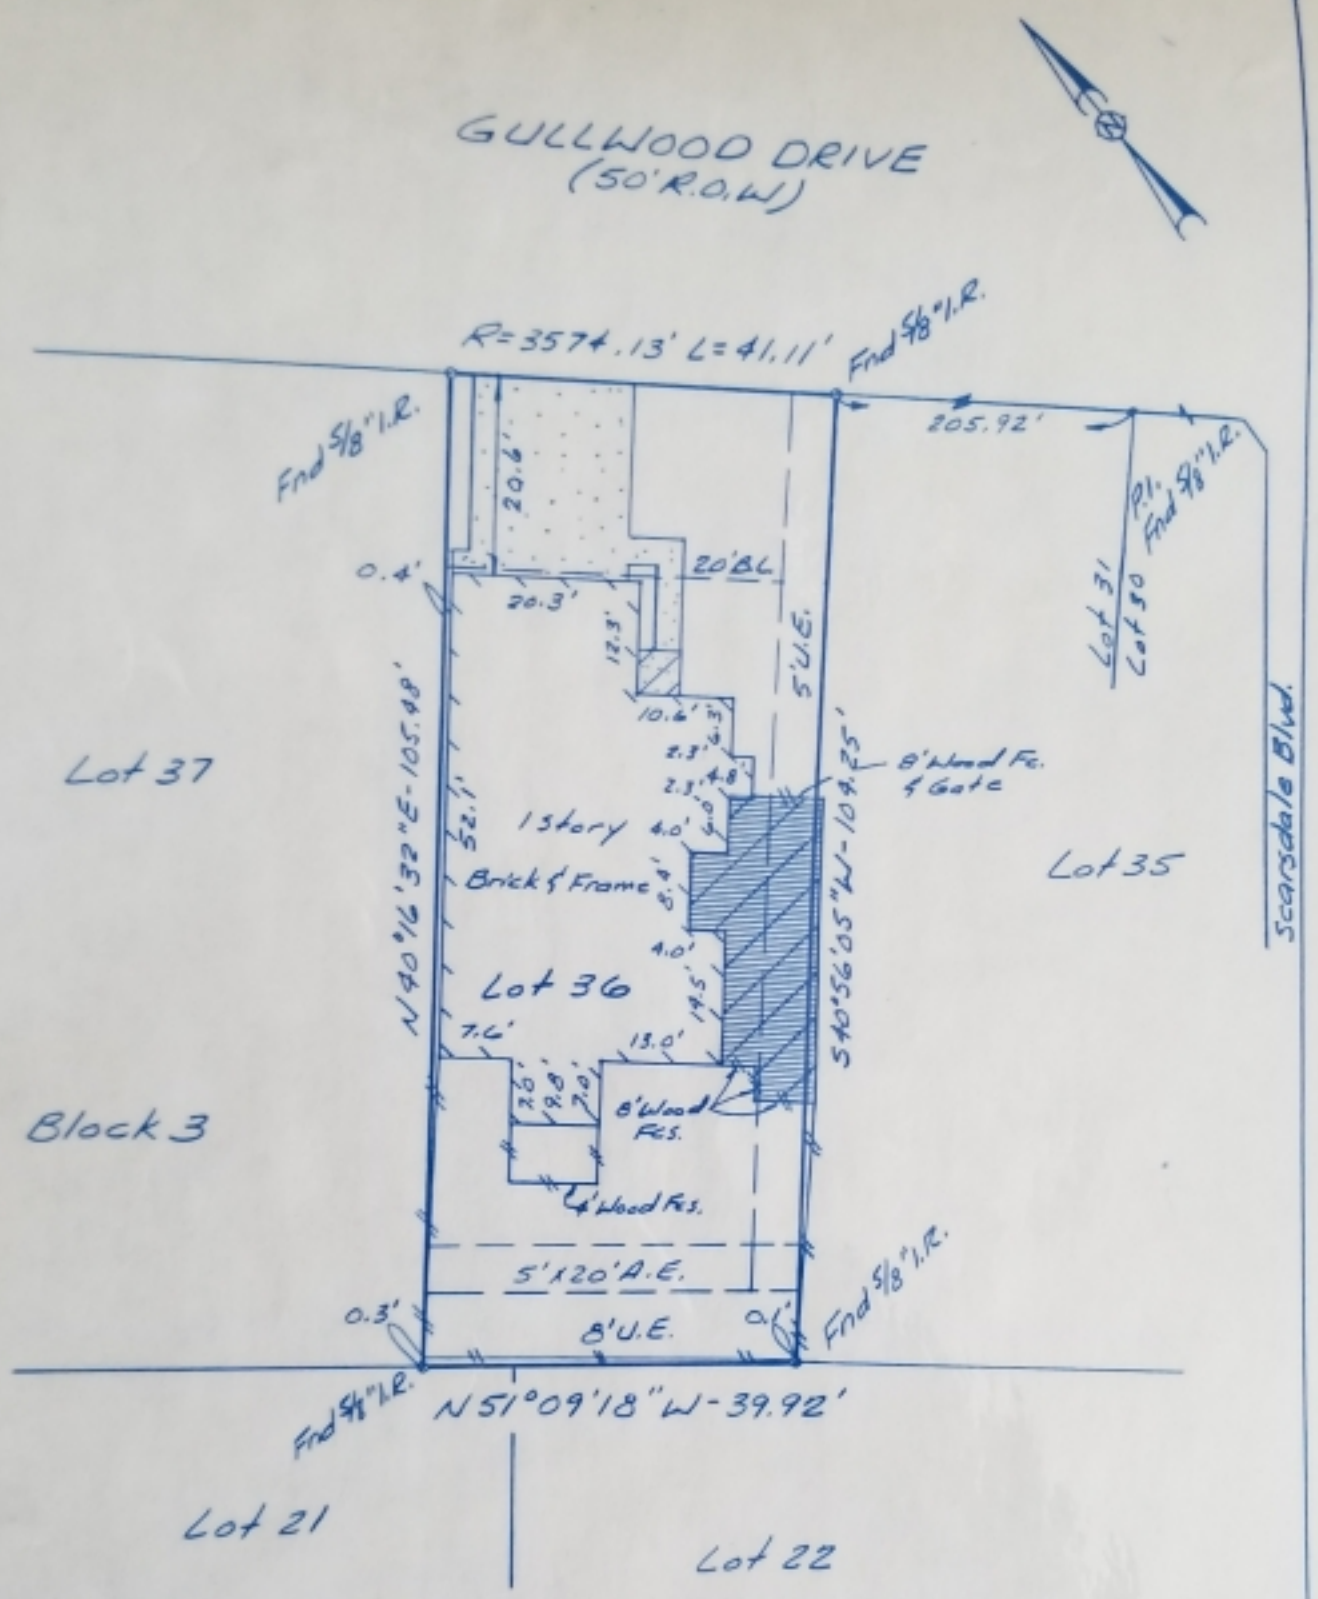

Note:
- Basis for Bearings: assumed as platted
- Distances shown are ground distances
- All abstracting done by title company
- H.L.&P. Agreement / F.N. H900069

I hereby certify that this survey was made on the ground under my supervision on Jan 10, 96 and that this plat represents the facts found at the time of the survey.

STATE OF TEXAS REGISTERED JOHN F. SISSONS 4930 PROFESSIONAL LAND SURVEYOR

11 JAN 96

John F. Sissons R.P.L.S. No. 4930 Date

LOT: 36	BLOCK: 3	SUBDIVISION: Highland Meadow	SECTION: 2
RECORDATION: Volume 315, Page 28 Map Records		COUNTY: Harris	STATE: Texas
ADDRESS: 11630 Gullwood Drive	CITY: Houston 77089	LENDER: C.B.S. Mortgage	
PURCHASER: Lydia Sonier		TITLE COMPANY: Texas American Title Co.	G.F. #: 200-96-1005

GULLETT & ASSOCIATES, INC.
P.O. BOX 230187
HOUSTON, TEXAS 77223
(713) 644-3219 • FAX (713) 644-4945

DRAWN BY: RM
DRAWING NO. 96010919