BALDRIDGE SURVEYING

THIS PROPERTY DOES *NOT* LIE WITHIN THE /00 YEAR FLOOD PLAIN AS ESTABLISHED BY THE U.S. DEPT. OF HOUSING & URBAN DEVELOPMENT.

216 Winkler Drive • Houston, Texas 77087
(713) 643-2868
FAX (713) 643-0734

NOTE: AGREEMENT WITH H.L. & P. CO. C.C.F. NO. F 881982.

COMMUNITY - PANEL NUMBER 48201C0155 G
MAP REVISED: SEPTEMBER 28, 1990
ZONE X

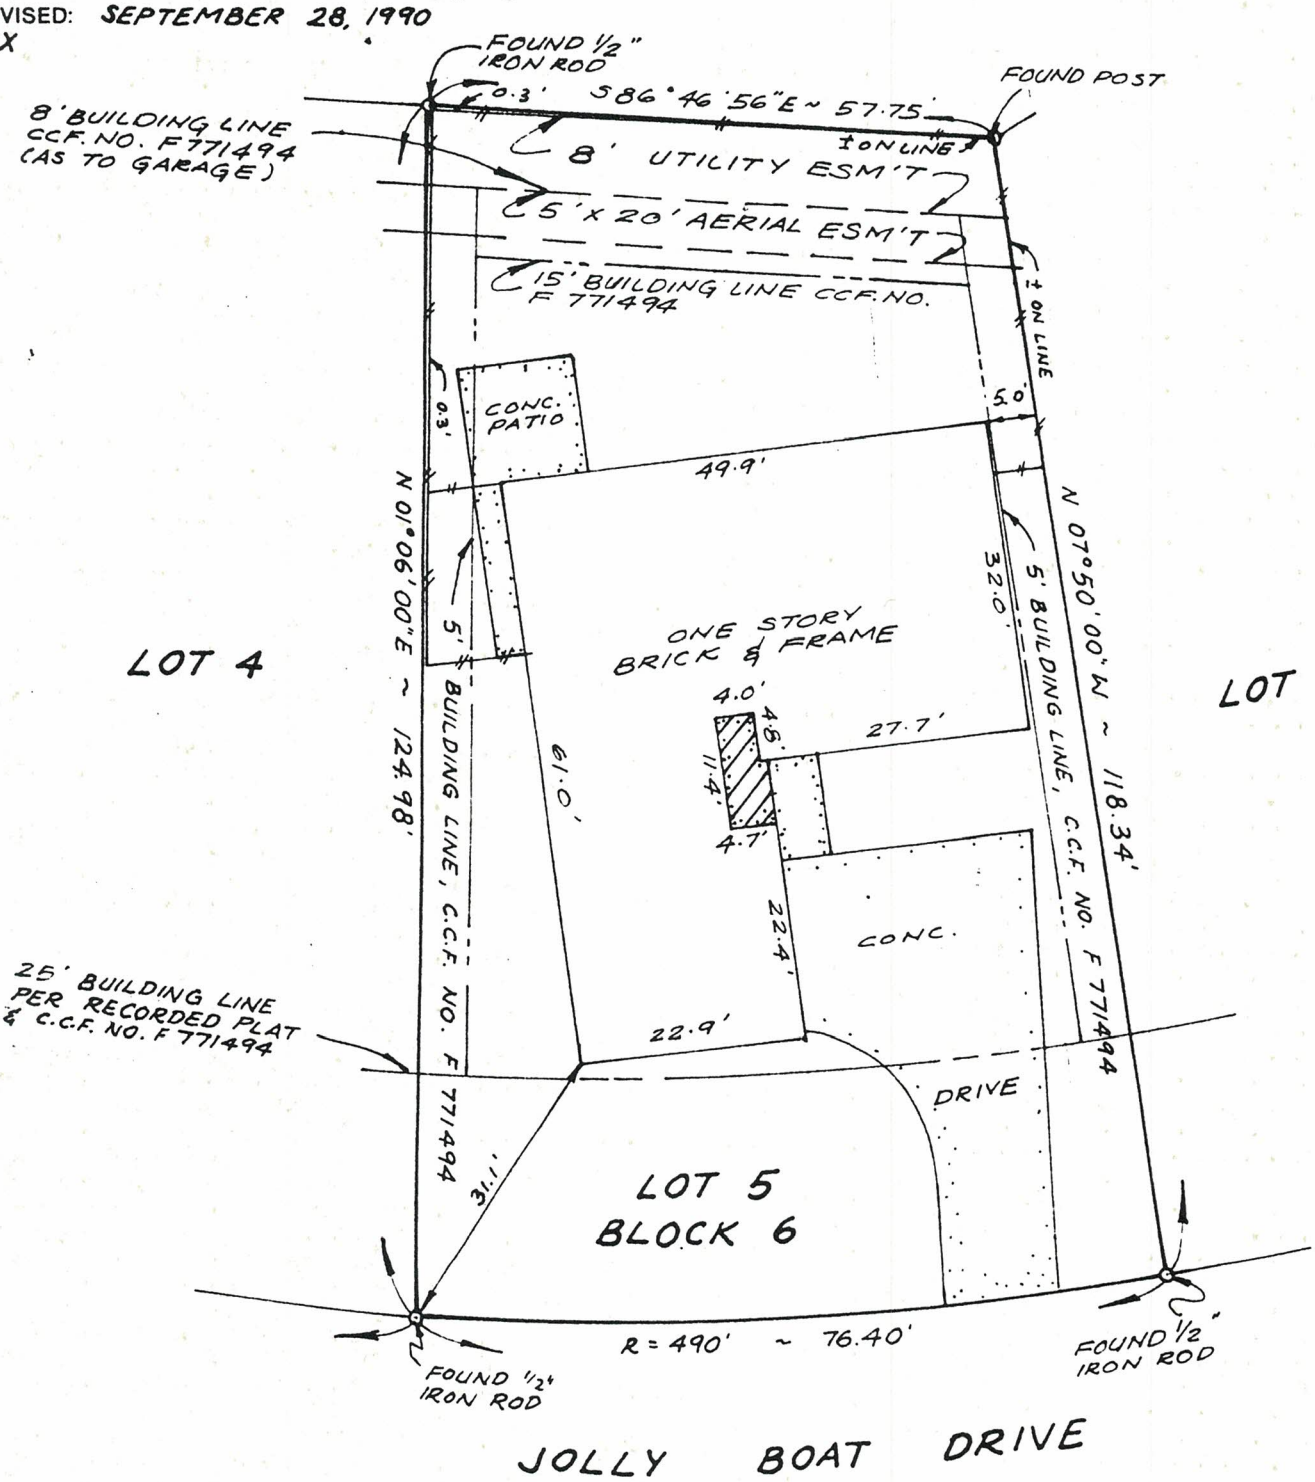

PURCHASER: CHARLES D. CROMEANS AND WIFE, DIANE K. CROMEANS

PROPERTY ADDRESS: 17431 JOLLY BOAT DRIVE - CROSBY, TEXAS

LEGAL DESCRIPTION: LOT 5, IN BLOCK 6, OF NEWPORT, SECTION 10, AN ADDITION IN HARRIS COUNTY, TEXAS, ACCORDING TO THE MAP OR PLAT THEREOF RECORDED IN VOLUME 220 PAGE 76 OF THE MAP RECORDS OF HARRIS COUNTY, TEXAS.

BALDRIDGE SURVEYING

THIS PROPERTY DOES *NOT* LIE WITHIN THE /00 YEAR FLOOD PLAIN AS ESTABLISHED BY THE U.S. DEPT. OF HOUSING & URBAN DEVELOPMENT.

216 Winkler Drive • Houston, Texas 77087
(713) 643-2868
FAX (713) 643-0734

NOTE: AGREEMENT WITH H.L. & P. CO. C.C.F. NO. F 881982.

COMMUNITY - PANEL NUMBER 4820/C0155 G
MAP REVISED: SEPTEMBER 28, 1990
ZONE X

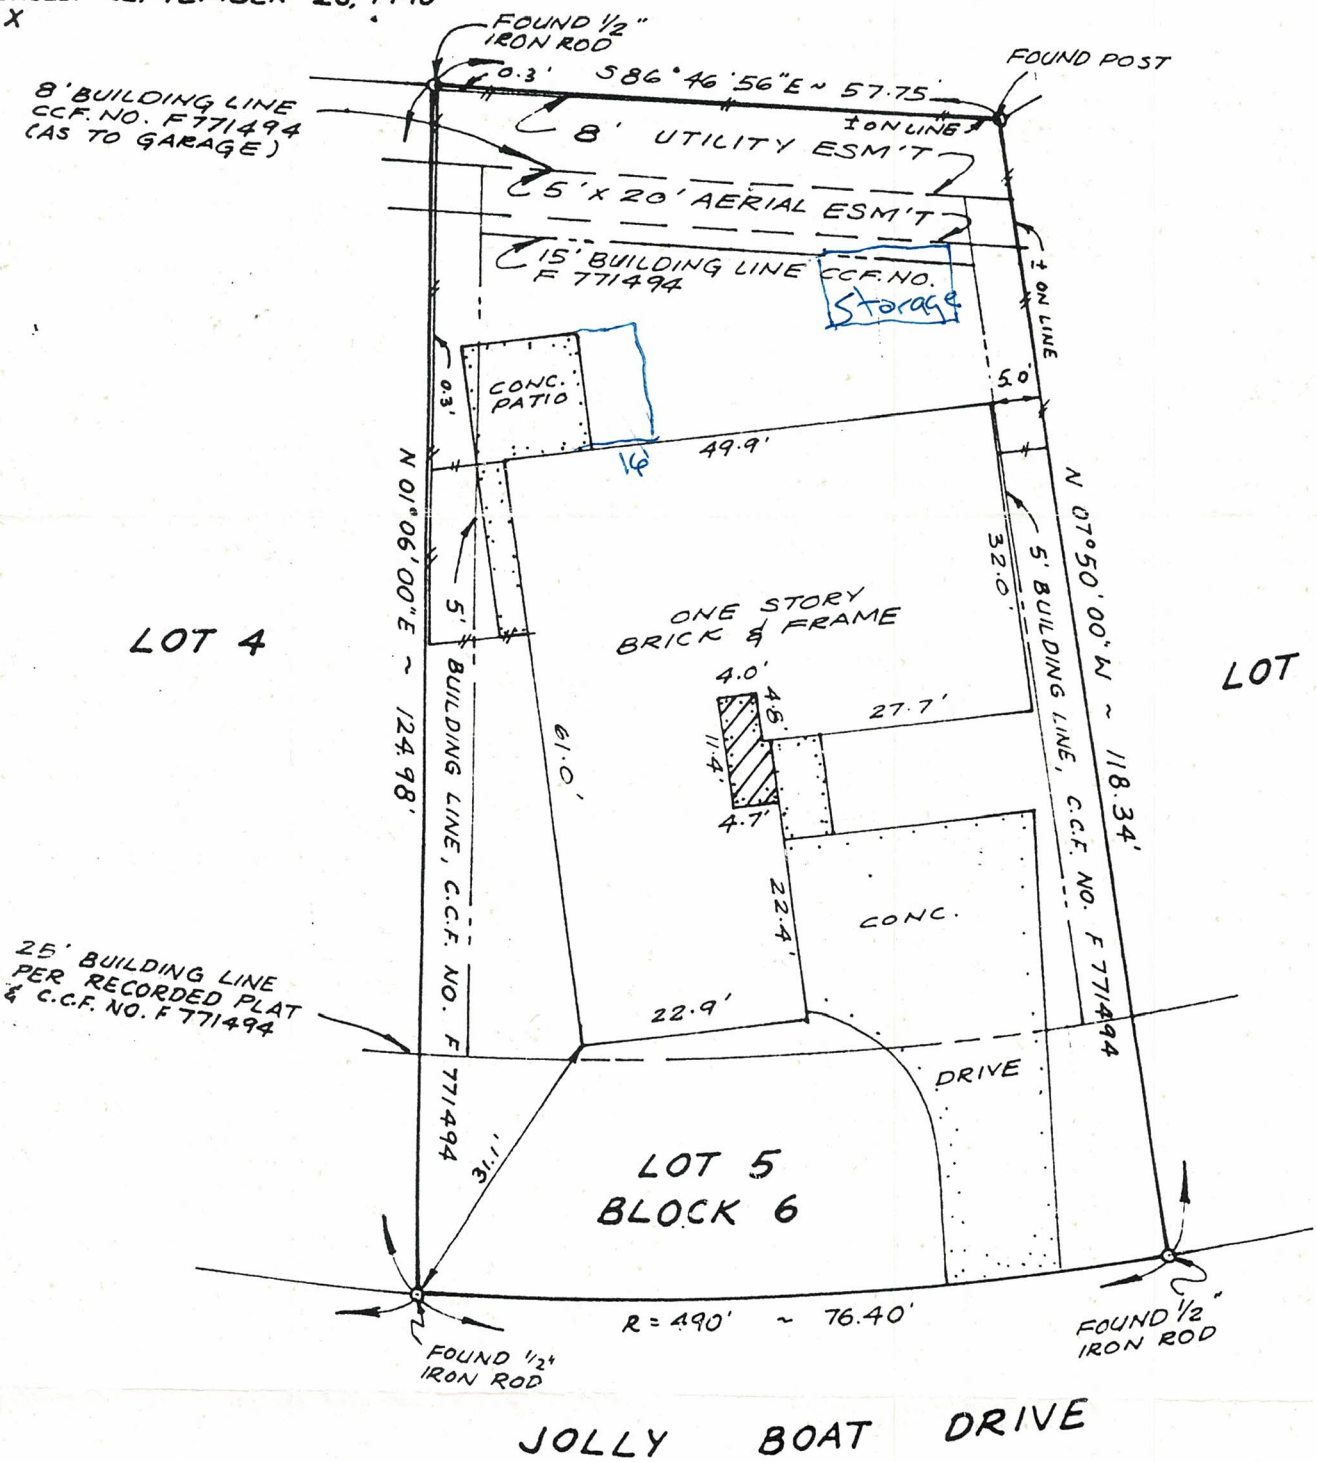

PURCHASER: CHARLES D. CROMEANS AND WIFE, DIANE K. CROMEANS

PROPERTY ADDRESS: 17431 JOLLY BOAT DRIVE - CROSBY, TEXAS

LEGAL DESCRIPTION: LOT 5, IN BLOCK 6, OF NEWPORT, SECTION 10, AN ADDITION IN HARRIS COUNTY, TEXAS, ACCORDING TO THE MAP OR PLAT THEREOF RECORDED IN VOLUME 220 PAGE 76 OF THE MAP RECORDS OF HARRIS COUNTY, TEXAS.